CONTRACT NO. 72405			
F.A. RTE.	SECTION	COUNTY	TOTAL SHEET SHEET NO.
			14 36
		TO STA.	
STA.			
FED. ROAD DIST. NO.	ILLINOIS	FED. AID PROJECT	

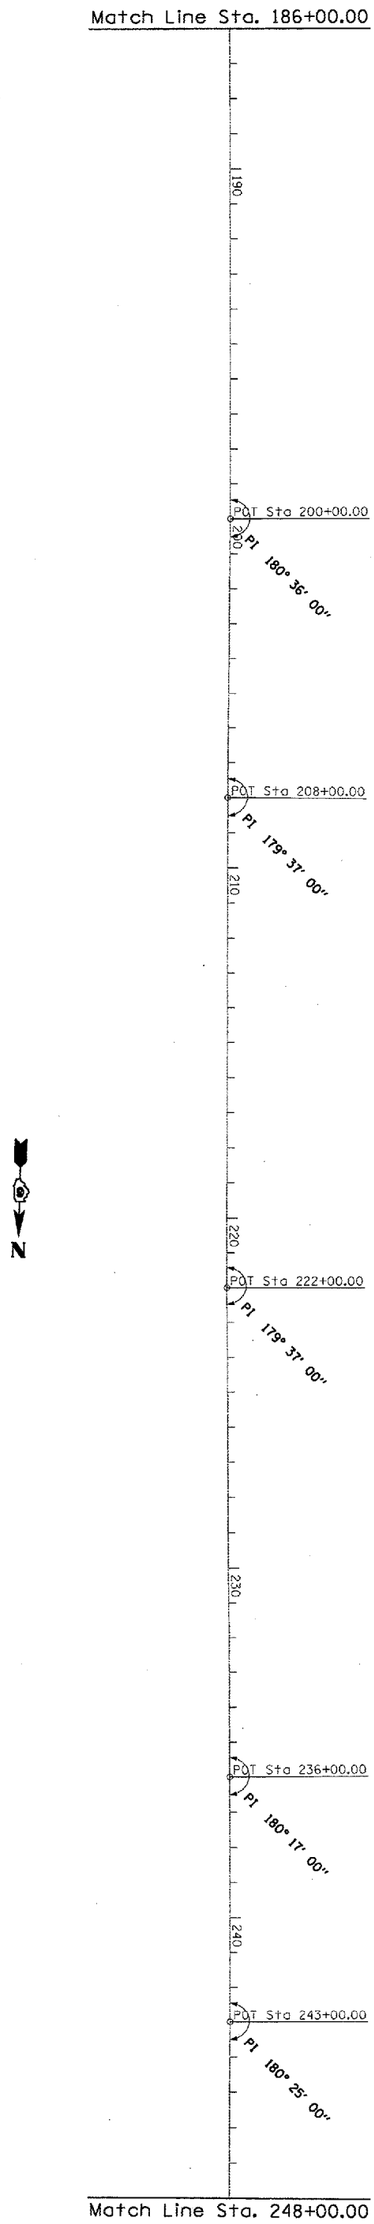

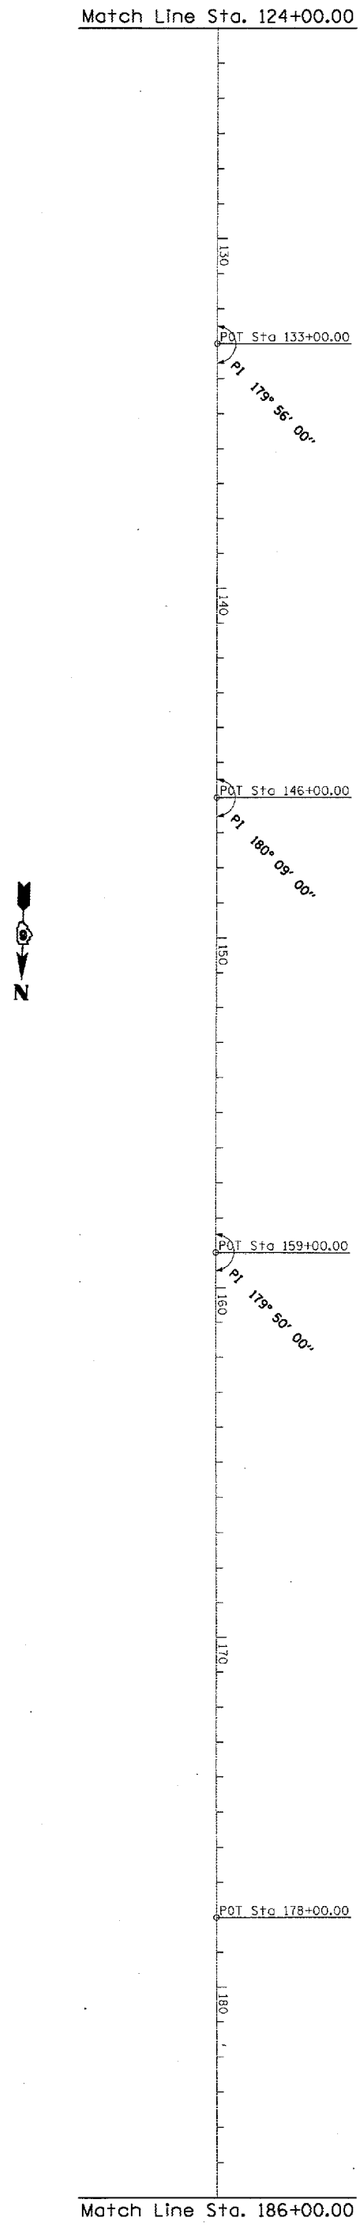

PLOT DATE = 3/22/2005
FILE NAME = c:\projects\d652002\hrsalignlayout.dgn
PLOT SCALE = 432.7241' / IN.
USER NAME = woodsej