F.A.P RTE.	SECTION	COUNTY	TOTAL SHEETS	SHEET NO.
502	*	ADAMS	315	271
STA.		TO STA.		
FED. ROAD DIST. NO.	ILLINOIS	FED. AID PROJECT		
		CONTRACT NO. 72897		

* (53RS-7, P(RS-2)IN, TS

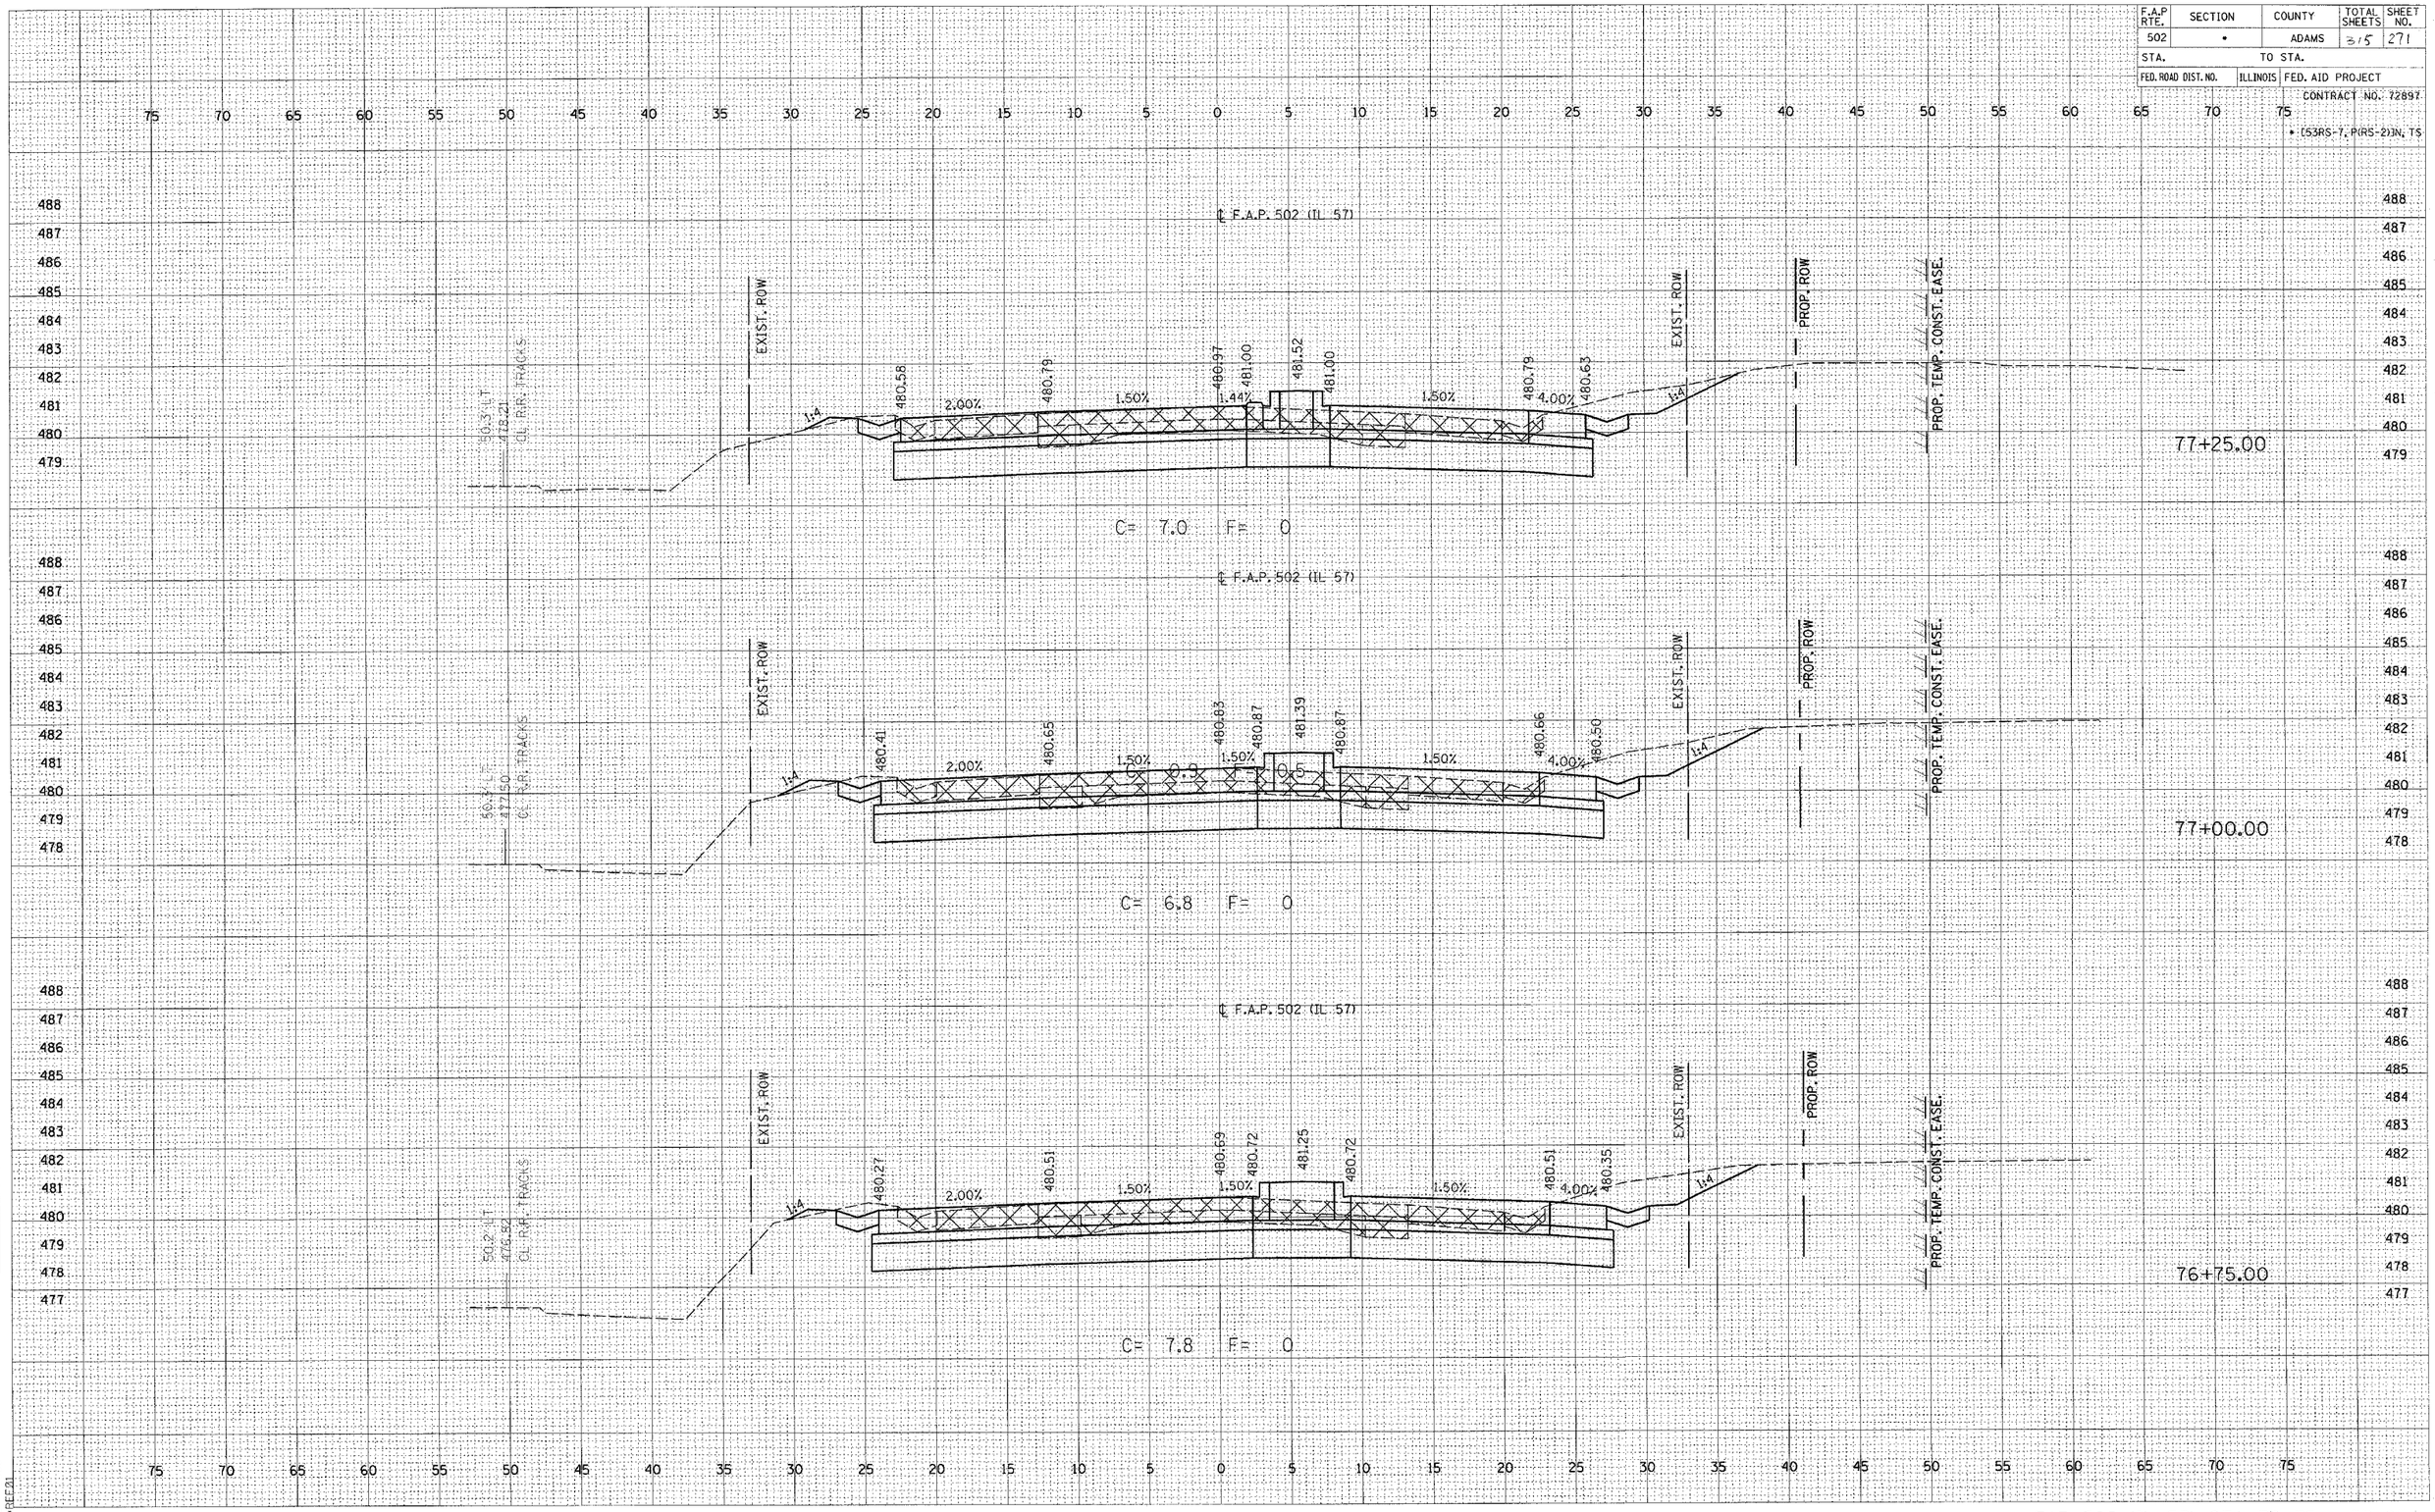

FINAL SURVEY	NOTE BOOK	NO.
SURVEYED		
PLOTTED		
TEMPLATE		
AREAS		
AREAS CHECKED		

ORIGINAL SURVEY	NOTE BOOK	NO.
SURVEYED		
PLOTTED		
TEMPLATE		
AREAS		
AREAS CHECKED		

c:\projects\d653004\315\bxshts.dgn
2/4/2025
*REF21

D6 PROJECT: D653004 FILE: IL57BXSHTS.DGN

FAP 502 (IL 57) STA. 76+75 - 77+25