CONTRACT NO. 72939

F.A.P. RTE.	SECTION	COUNTY	TOTAL SHEETS	SHEET NO.
*	**	BROWN	89	11
STA.		TO STA.		
FED. ROAD DIST. NO.	ILLINOIS	FED. AID PROJECT		

* LA GRANGE WETLAND BANK
** DG WETLAND MITIGATION NO. 1

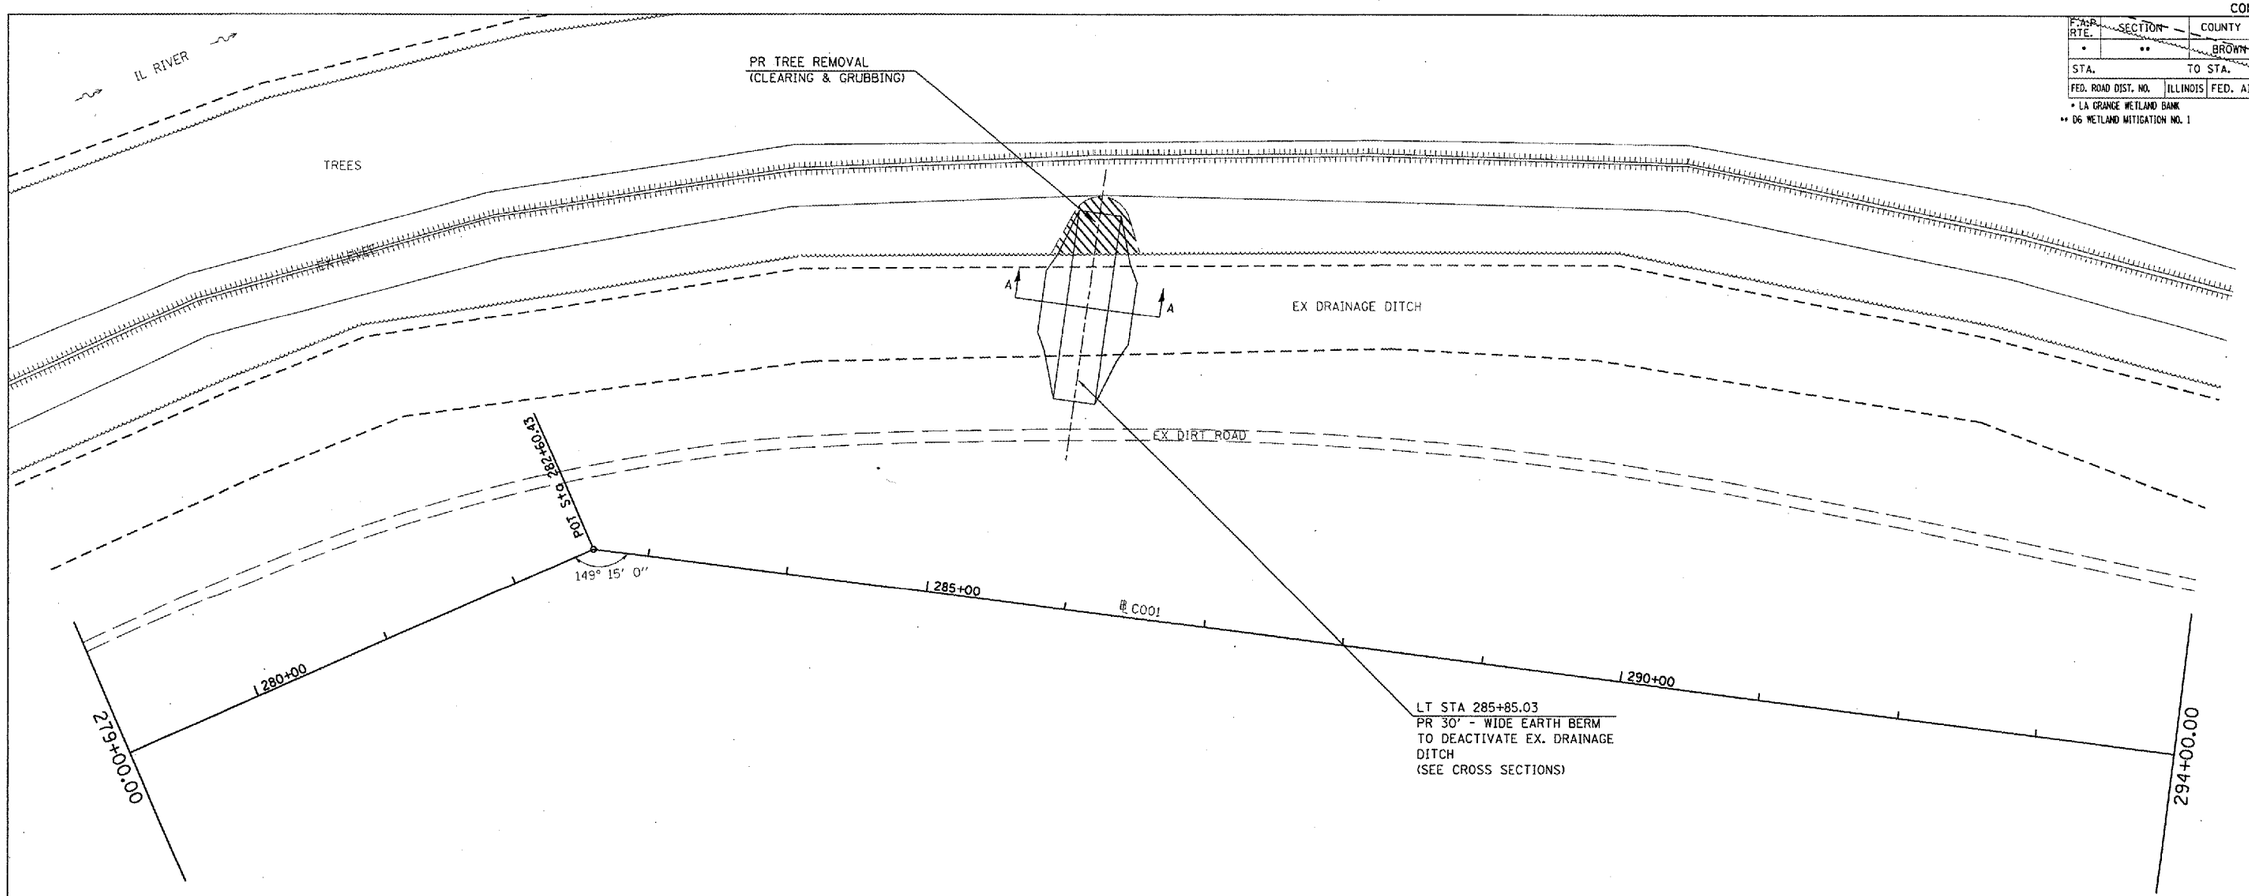

FIELD # 1

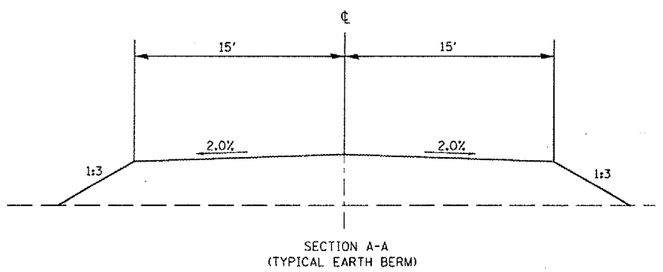

SECTION A-A
(TYPICAL EARTH BERM)

REVISIONS NAME	DATE

ILLINOIS DEPARTMENT OF TRANSPORTATION

PLAN VIEW
PR EARTH BERMS
EAST MARGINS OF
FIELDS 1 & 2

SCALE: VERT.
HORIZ.
DATE

DRAWN BY BDK
CHECKED BY JCN

PLOT DATE = 2/4/2005
FILE NAME = c:\projects\d6580385\sheets\pl-6.dgn
PLOT SCALE = 100.4235 '/ IN.
REFERENCE = REF

PLAN SHEET (C001)