CONTRACT NO. 72939

F.A. RTE.	SECTION	COUNTY	TOTAL SHEETS	SHEET NO.
*	**	BROWN	89	76
STA. 86+00.00		TO STA. 88+00.00		
FED. ROAD DIST. NO.	ILLINOIS	FED. AID PROJECT		

* LA GRANGE WETLAND BANK
** 06 WETLAND MITIGATION NO. 1

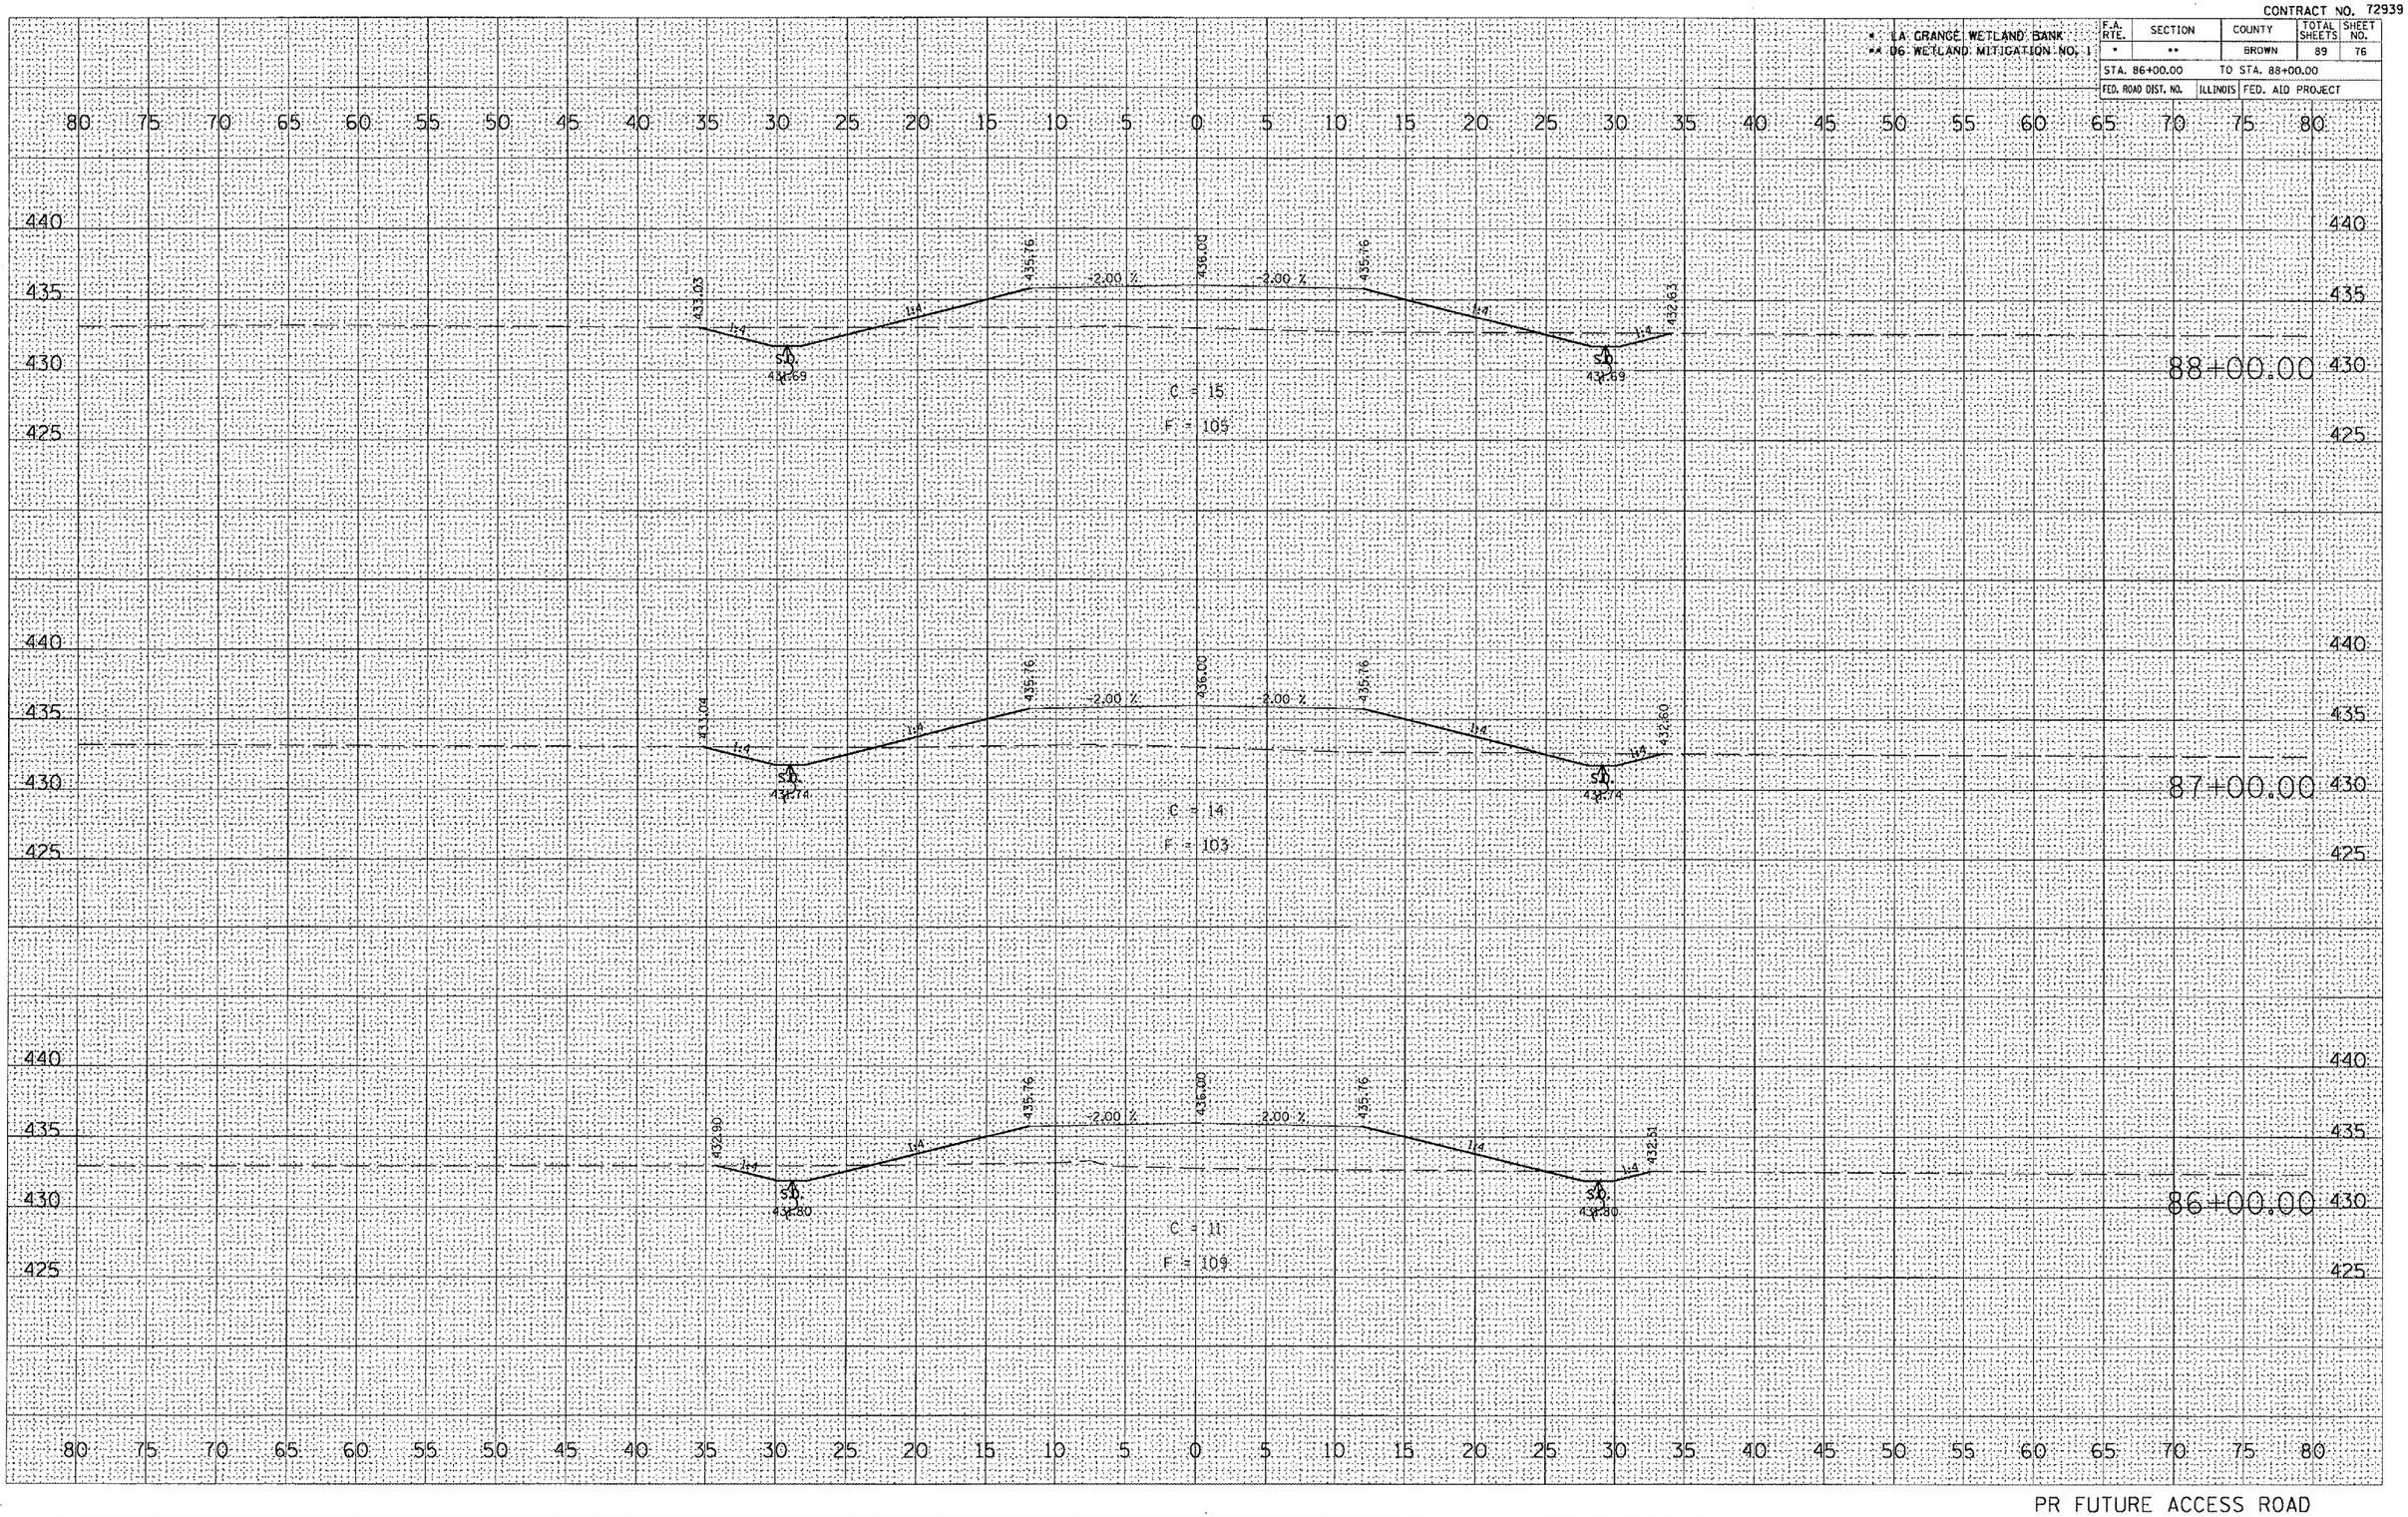

PR FUTURE ACCESS ROAD

ORIGINAL SURVEY	BY	DATE
SURVEYED		
PLOTTED		
TRANSFER AREAS		
AREAS CHECKED		
NO. REVISION		

FINAL SURVEY	DATE
SURVEYED	
PLOTTED	
TRANSFER AREAS	
NOTE BOOK	
NO.	AREAS CHECKED

PLOT DATE = 2/9/2005
FILE NAME = c:\projects\d650305\use\80ir-dwg\
PLOT SCALE = 10.8434 ' / IN.
REFERENCE = #REF#