# SIGN DETAIL

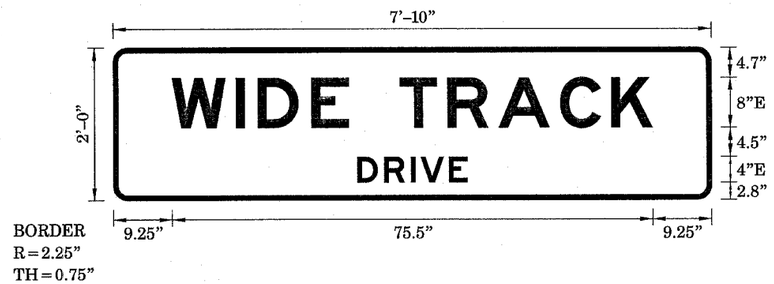


| | | |
|---|---|---|
| SIGN NUMBER | 001 | |
| WIDTH x HGHT. | 7'-10" x 2'-0" | |
| BORDER WIDTH | 0.75" | |
| CORNER RADIUS | 2.25" | |
| MOUNTING | Overhead | |
| BACKGROUND | TYPE: | Reflective |
| | COLOR: | Green |
| LEGEND/BORDER | TYPE: | Reflective |
| | COLOR: | White /White |

| SYMBOL | X | Y | WID | HT |
|---|---|---|---|---|
| | | | | |
| | | | | |
| | | | | |
| | | | | |
| | | | | |
| | | | | |
| | | | | |

Panel Style:Mast Arm.ssi
Dimensions are in inches.tenths

Letter locations are panel edge to lower left corner

## LETTER POSITIONS (X)

| | | | | | | | | | | | | | | | | | | | | | LENGTH | SERIES-SIZE |
|---|---|---|---|---|---|---|---|---|---|---|---|---|---|---|---|---|---|---|---|---|---|---|
| W | I | D | E | | T | R | A | C | K | | | | | | | | | | | | | E8 |
| 9.2 | 19.3 | 22.7 | 31.1 | 37 | 45 | 52.5 | 60.6 | 70.2 | 78.3 | | | | | | | | | | | | 75.5 | |
| D | R | I | V | E | | | | | | | | | | | | | | | | | | E4 |
| 38.3 | 42.5 | 46.8 | 48.3 | 52.7 | | | | | | | | | | | | | | | | | 17.3 | |
| | | | | | | | | | | | | | | | | | | | | | | |
| | | | | | | | | | | | | | | | | | | | | | | |
| REVISIONS | |
|---|---|
| NAME | DATE |
| | |
| | |
| | |
| | |
| | |
| | |
| | |
| | |
| | |
| | |

ILLINOIS DEPARTMENT OF TRANSPORTATION

SIGN DETAILS

DIRKSEN PKWY & WIDE TRACK DR
SANGAMON COUNTY

SCALE: NOT TO SCALE
DATE FEB 2005

DRAWN BY
CHECKED BY

PLOT DATE = 3/31/2005
FILE NAME = c:\projects\d651505\ts_sheets.dgn
PLOT SCALE = 20.0000 ' / IN.
REFERENCE = $REF$