CONTRACT NO. 72A00

F.A. RTE.	SECTION	COUNTY	TOTAL SHEETS	SHEET NO.
	D-6 ITS #1	SANGAMON		13
STA.	TO STA.			
FED. ROAD DIST. NO.	ILLINOIS	FED. AID PROJECT		

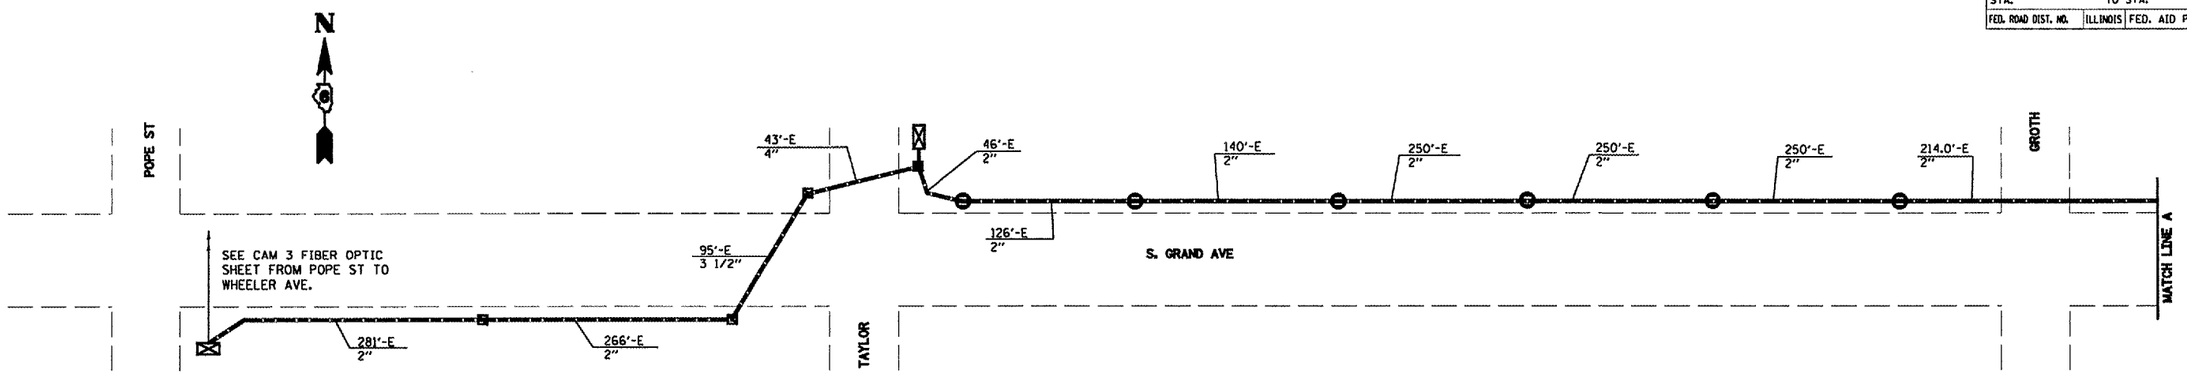

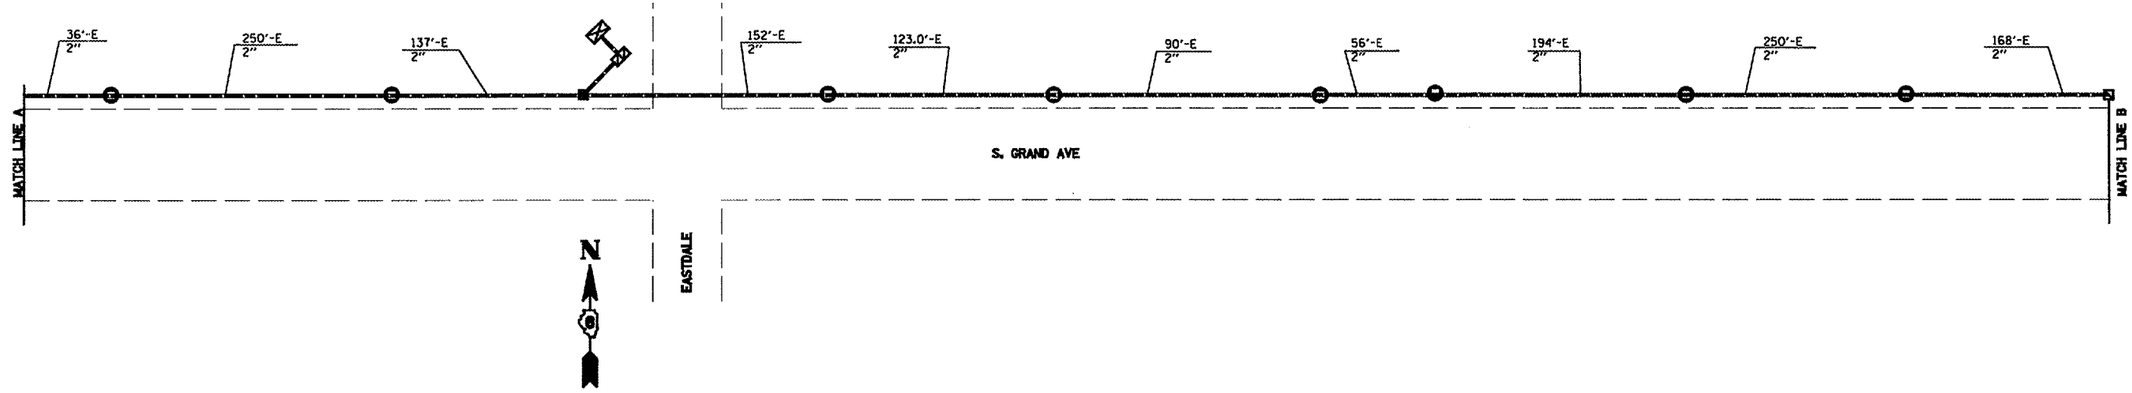

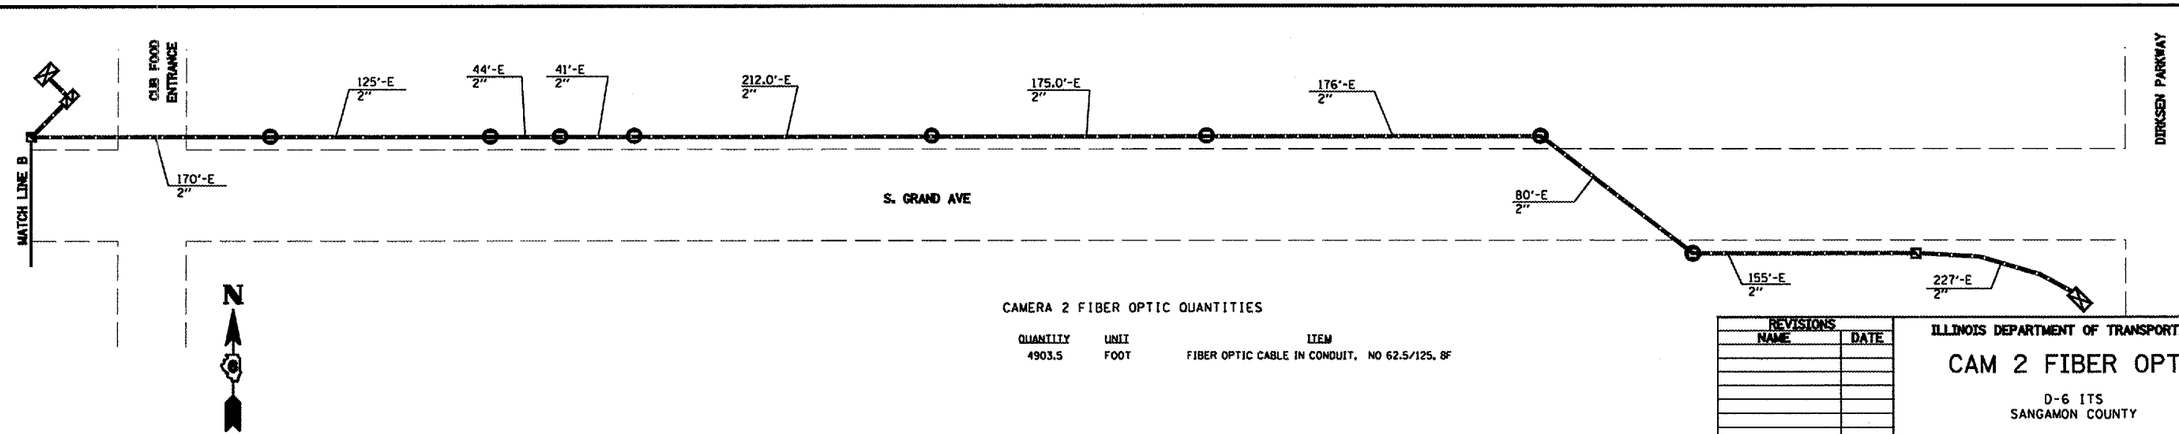

CAMERA 2 FIBER OPTIC QUANTITIES

QUANTITY	UNIT	ITEM
4903.5	FOOT	FIBER OPTIC CABLE IN CONDUIT, NO 62.5/125, SF

REVISIONS NAME	DATE

ILLINOIS DEPARTMENT OF TRANSPORTATION

CAM 2 FIBER OPTIC

D-6 ITS
SANGAMON COUNTY

SCALE: VERT. HORIZ. NOT TO SCALE
DATE

DRAWN BY KDA
CHECKED BY

PLOT DATE = $DATE$
FILE NAME = $FILE$
PLOT SCALE = $SCALE$
USER NAME = $USER$