CONTRACT NO. 72A00

F.A. RTE.	SECTION	COUNTY	TOTAL SHEETS	SHEET NO.
	D-6 ITS #1	SANGAMON		54
STA.	TO STA.			
FED. ROAD DIST. NO.	ILLINOIS	FED. AID PROJECT		

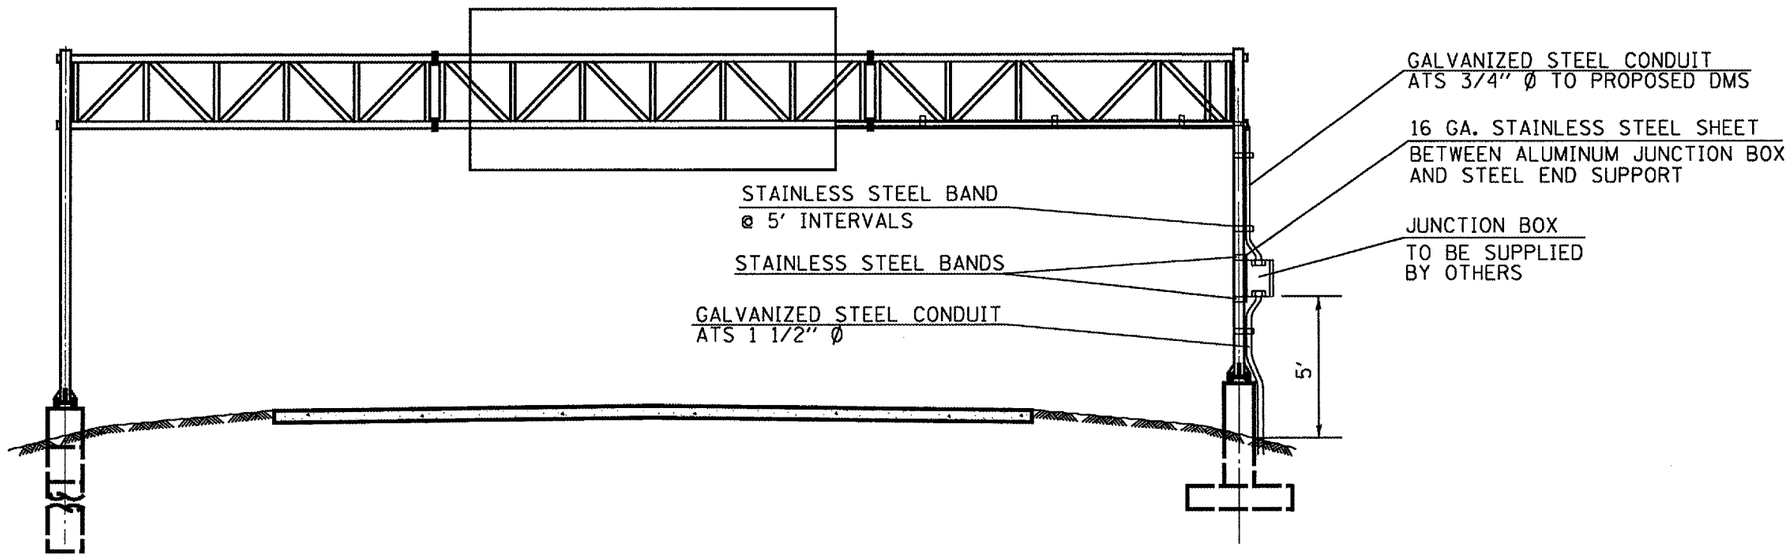

TYPICAL ELEVATION

NOT TO SCALE

REVISIONS NAME	DATE

ILLINOIS DEPARTMENT OF TRANSPORTATION

DMS MOUNTING AND WIRING DETAILS

D-6 ITS
SANGAMON COUNTY

SCALE: VERT. NOT TO SCALE HORIZ. DRAWN BY KDA

DATE CHECKED BY

PLOT DATE = #DATE#
FILE NAME = #FILE#
PLOT SCALE = #SCALE#
USER NAME = #USER#