FAP ROUTE	SECTION	COUNTY	TOTAL SHEETS	SHEET NO
692	12-1BR-1	MADISON	65	17
STA.		TO STA.		
CONTRACT NO.: 76386				

SOUTH BOUND DETOUR - FOR INFORMATION ONLY

DESCRIPTION	SIGN	QUANTITY	SIZE W x H (in.) (in.)	AREA (sq.ft.)	WOOD POST (ft.)
BRIDGE CLOSED, XX MILES, LOCAL TRAFFIC ONLY	R11-3A	2	60 x 30	12.5	12.5
SOUTH	M3-3	9	24 x 12	2	12.5
ILLINOIS 160	M1-100	9	24 x 24	4	12.5
DETOUR <---	M4-9(L)	4	30 x 24	5	12.5
DETOUR --->	M4-9(R)	2	30 x 24	5	12.5
DIRECTIONAL ARROW STRAIGHT	M6-3	2	21 x 15	2.1875	12.5
BRIDGE CLOSED, TYPE III BARRICADES	n/a	8 each			12.5
TOTAL				30.6875	87.5

NOTES:

1. ALL SIGNS WILL BE SUPPLIED TO THE CONTRACTOR BY I.D.O.T.
2. THE CONTRACTOR SHALL FURNISH THE POSTS AND ERECT SIGNS AT THE LOCATIONS SHOWN ON THIS SHEET, AS DIRECTED BY THE R.E./R.T. THE POSTS SHALL REMAIN THE PROPERTY OF THE CONTRACTOR.
3. THE CONTRACTOR SHALL GIVE ILLINOIS DEPARTMENT OF TRANSPORTATION, BUREAU OF OPERATIONS TWO WEEKS NOTICE FOR SIGNS. THE CONTRACTOR SHALL PICK UP THE SIGNS AT THE T.M. BUILDING IN FAIRVIEW HEIGHTS, AND RETURN THEM UPON COMPLETION OF THE CONTRACT.
4. THE ABOVE NOTED WORK SHALL BE PAID FOR AT THE CONTRACT UNIT PRICE, EACH, FOR TRAFFIC CONTROL AND PROTECTION FOR TEMPORARY DETOUR AND NO OTHER COMPENSATION WILL BE ALLOWED.
5. SIGN SPACING WILL BE 400' OR TO FIT FIELD CONDITIONS.
6. THE HEIGHT TO THE BOTTOM OF THE LOWEST SIGN SHALL NOT BE LESS THAN 5'.
7. ALL SIGNS SHOULD BE PLACED ON EXISTING ROW & ACCORDING TO STANDARD 720006.

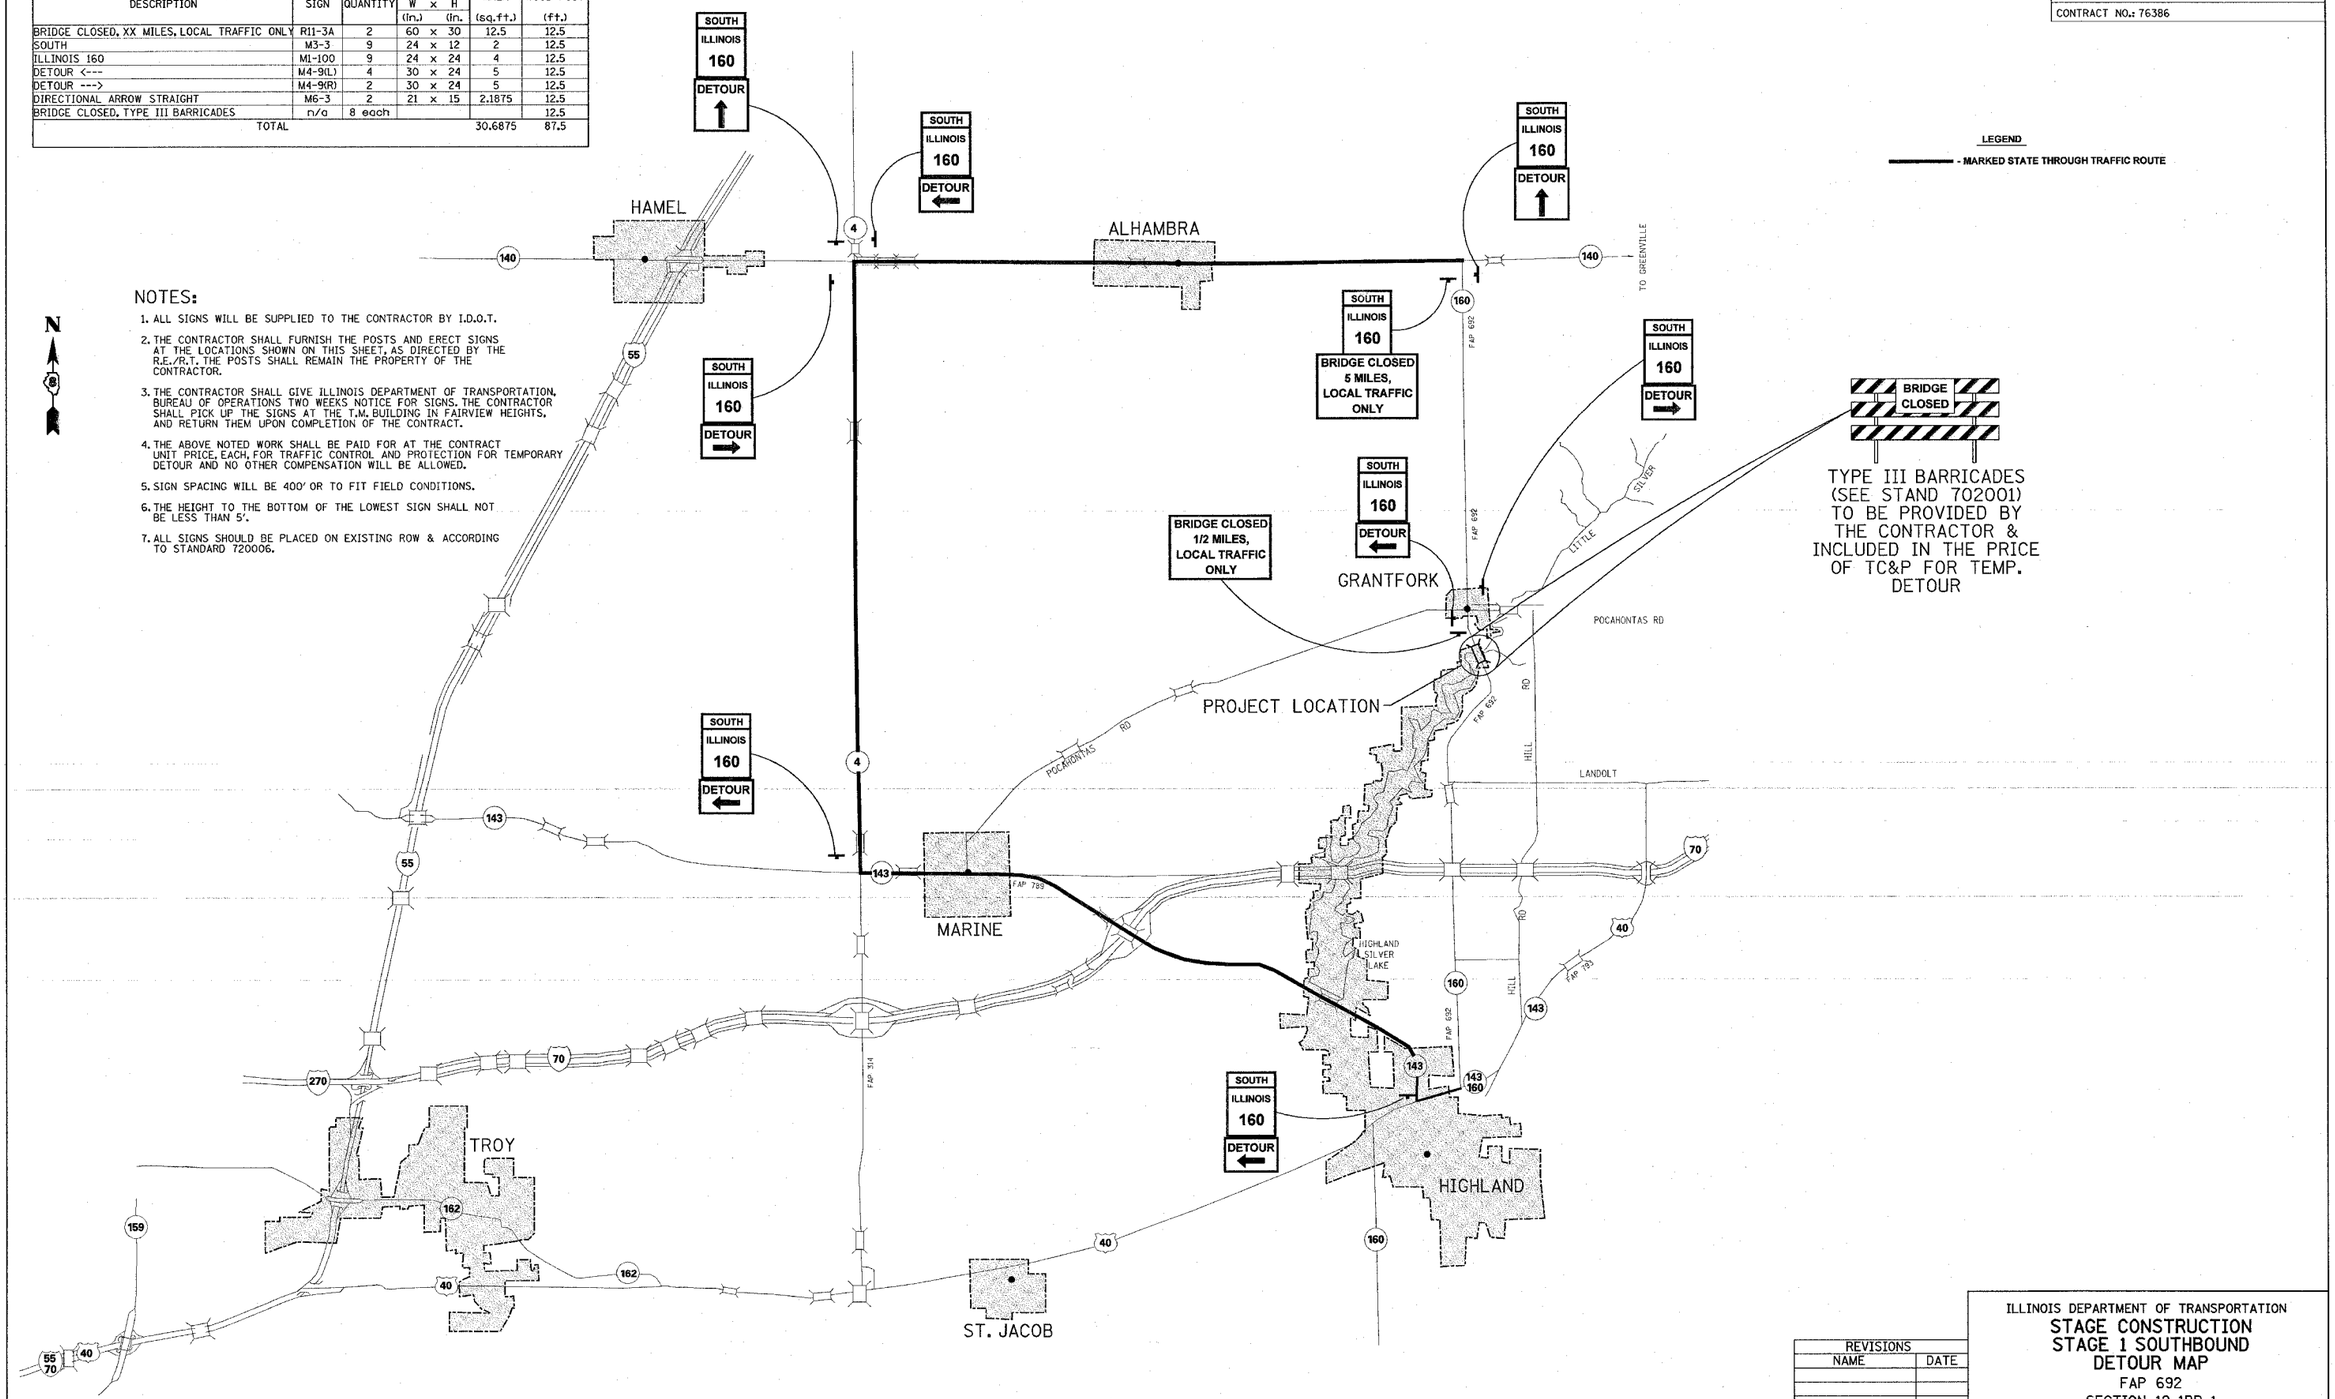

REVISIONS	
NAME	DATE

ILLINOIS DEPARTMENT OF TRANSPORTATION
STAGE CONSTRUCTION
STAGE 1 SOUTHBOUND
DETOUR MAP
FAP 692
SECTION 12-1BR-1
MADISON COUNTY

DRAWN BY:

PLOT DATE: Monday March 14, 2005 @ 1:43:13 PM

DETOUR MAP - FAP 692 (IL 160)

PLAN: SURVEYED / DRAWN / ALIGNMENT CHECKED / GRADES CHECKED / CADD FILE NAME / NOTE BOOK / NO. / BY / DATE

PROFILE: SURVEYED / DRAWN / GRADES CHECKED / SUBMITTED / SIGNATURE NOTE/PNS CERD / NOTE BOOK / NO. / BY / DATE

3/14/2005
Monday March 14, 2005 @ 1:43:13 PM
c:\projects\ecl1520\plan\sgk\rep003sudgn LV=1-SP ~=.63