• ST. CLAIR & MONROE COUNTIES

FAP ROUTE	SECTION	COUNTY	TOTAL SHEETS	SHEET NO
600	51RS-3	•	347	32
STA.	TO STA.			
CONTRACT : 76563				

N

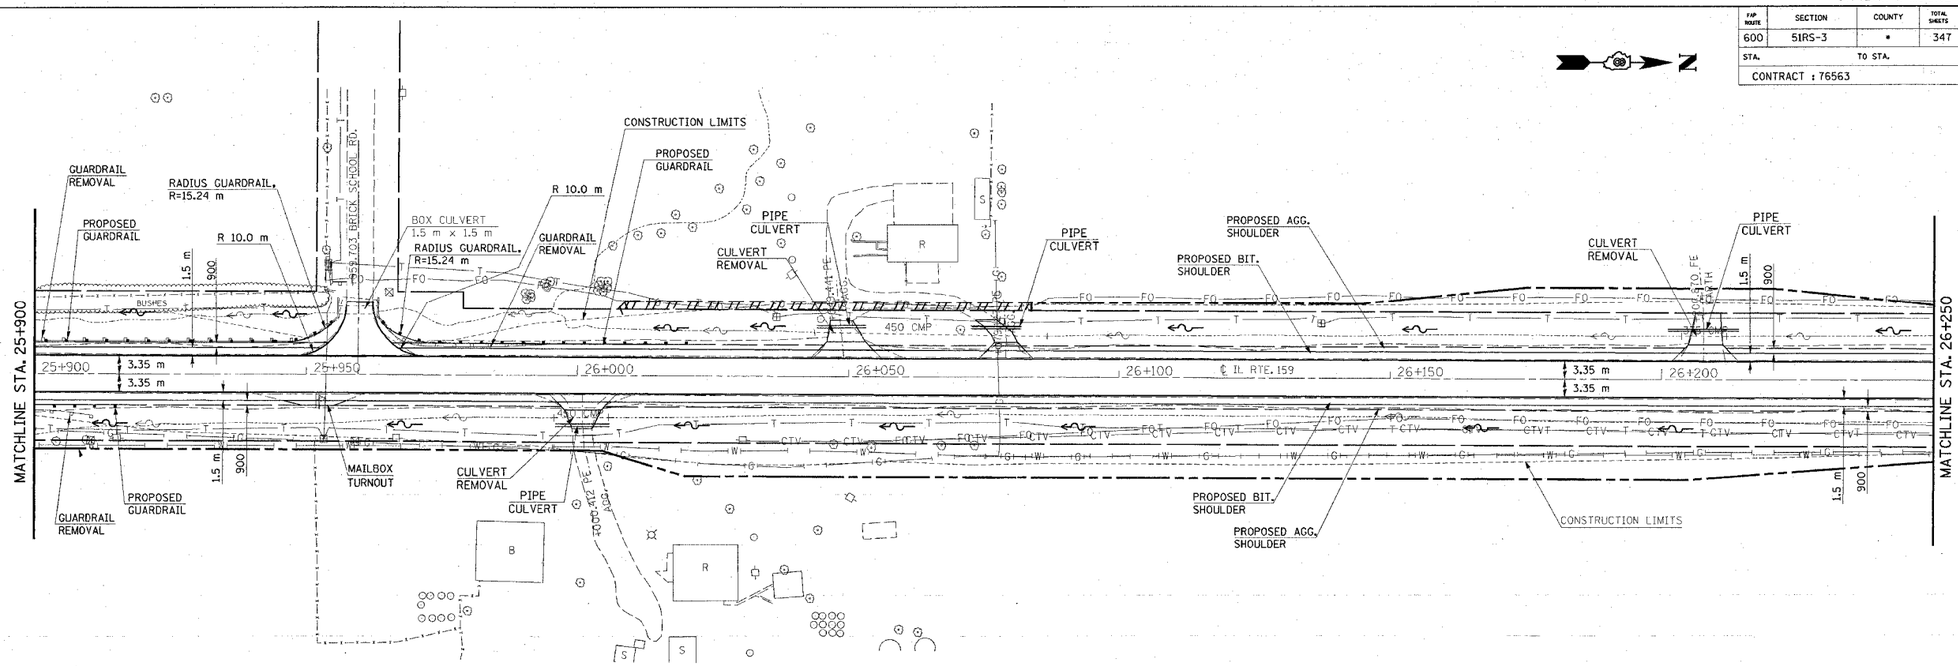

DENOTES PAVEMENT REMOVAL

DENOTES DRIVEWAY PAVEMENT REMOVAL

0 m 10 m 20 m 30 m
SCALE 1:500

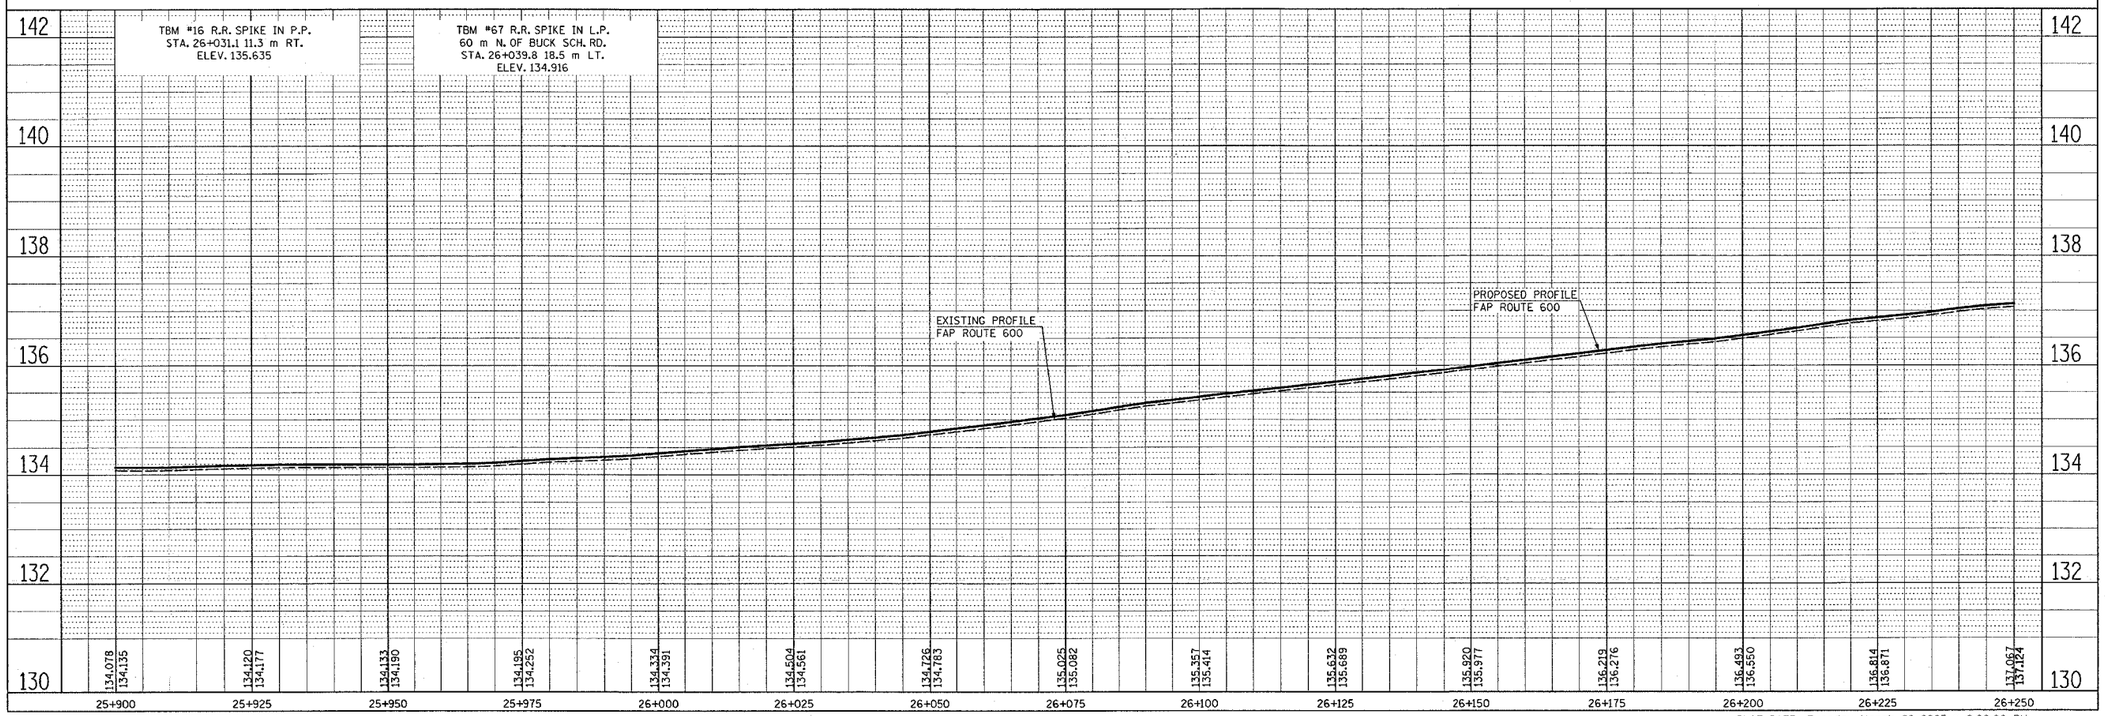

PLOT DATE: Tuesday March 29, 2005 @ 2:06:00 PM

PLAN
SURVEYED
PLOTTED
CHECKED
AS NOTED
BY
DATE
NOTE BOOK
NO.
PROFILE
SURVEYED
PLOTTED
CHECKED
BM. NOTED
STRUCTURE NOTATIONS OMITD
BY
DATE
NOTE BOOK
NO.

3/29/2005
Tuesday March 29, 2005 @ 2:06:00 PM
C:\projects\ref\plan850a.dgn LV1-63
C:\projects\ref\plan850b.dgn LV2-63
C:\projects\ref\sec_a.dgn LV3-63
C:\projects\ref\plan852a.dgn LV4-63
C:\projects\ref\plan852b.dgn LV5-63
C:\projects\ref\plan852c.dgn LV6-63
C:\projects\ref\dfplan852a.dgn LV1-35,39-51,53