• ST. CLAIR & MONROE COUNTIES

FAP ROUTE	SECTION	COUNTY	TOTAL SHEETS	SHEET NO
600	51RS-3	•	347	45
STA.		TO STA.		
CONTRACT : 76563				

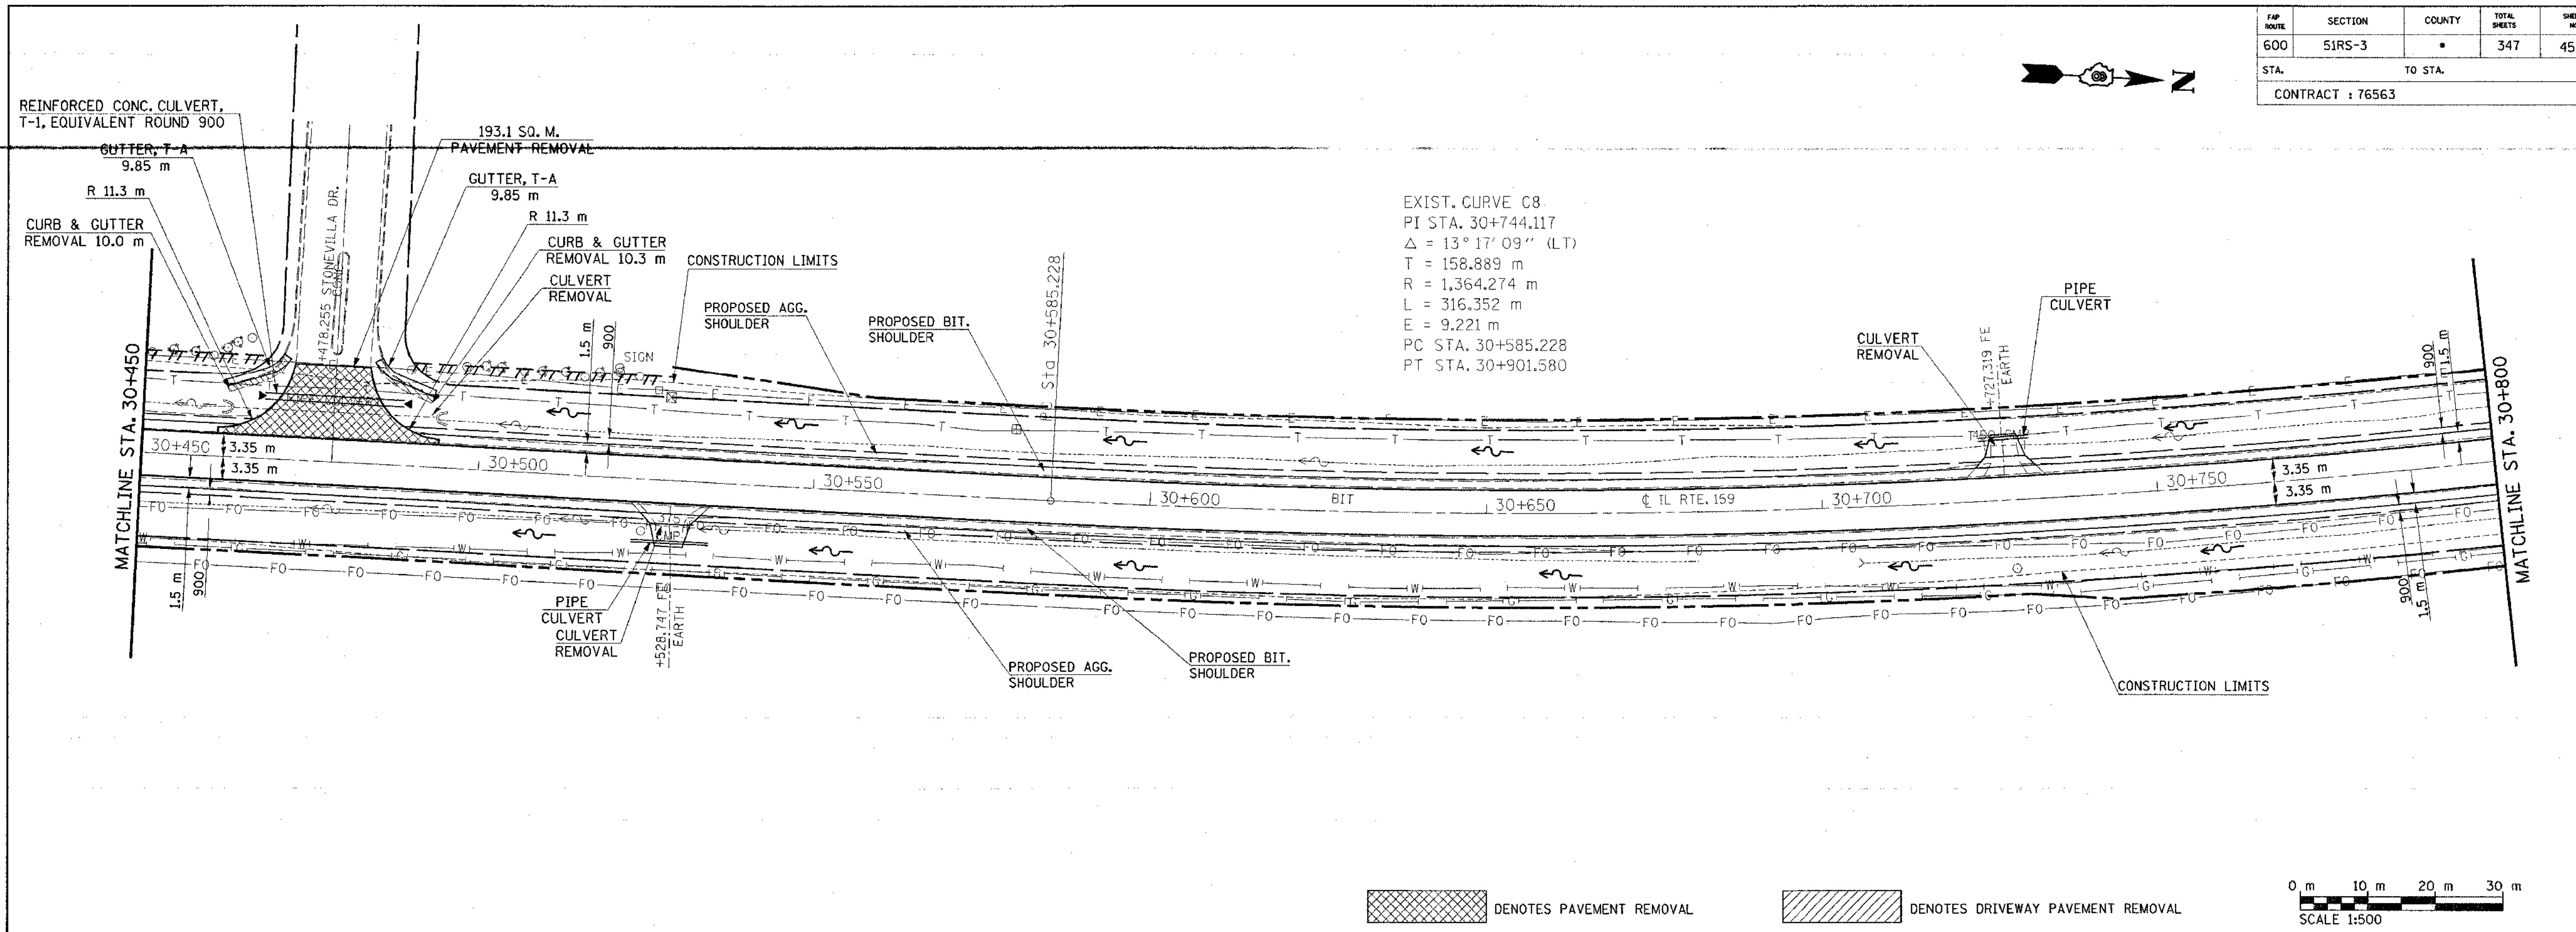

PLAN | NOTE BOOK | NO. | SURVEYED | PLOTTED | ALIGNMENT CHECKED | RT. OF WAY CHECKED | CADD FILE NAME | BY | DATE

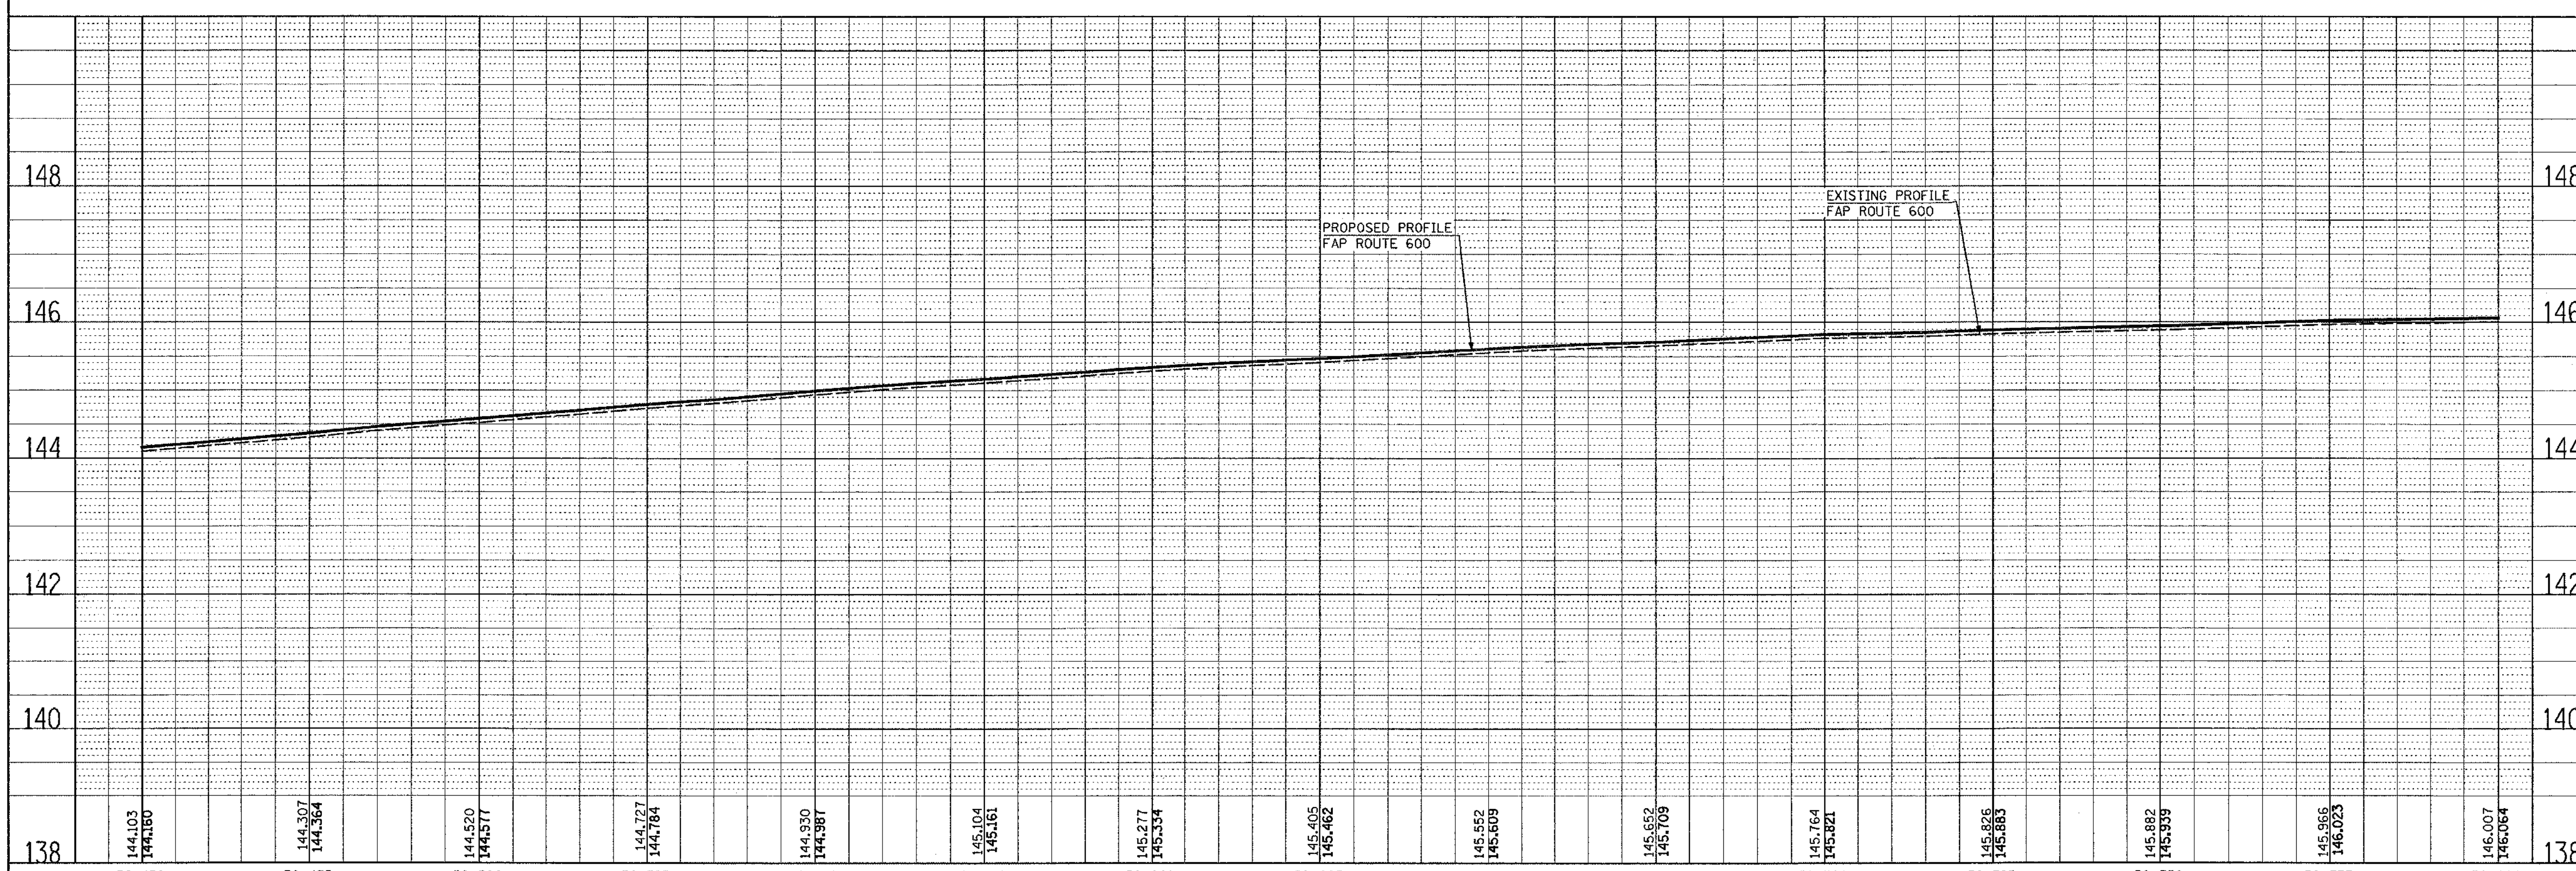

PROFILE | NOTE BOOK | NO. | SURVEYED | PLOTTED | GRADES CHECKED | B.M. NOTED | STRUCTURE NOTAT'NS CH'KD | BY | DATE

PLOT DATE: Tuesday May 03, 2005 @ 8:12:31 AM

5/3/2005
Tuesday May 03, 2005 @ 8:12:31 AM
c:\projects\md13899\cadd\pin050b1.dgn LV=1-63
C:\projects\ref\topo-gr.dgn LV=2-6,8,12,14-18,20-22,24-29,35,37-40,42-48,50-55,57-59
C:\projects\ref\dfile050a.dgn LV=2-6,8,12,14-18,20-22,24-29,35,37-40,42-48,50-55,57-59
C:\projects\ref\rfile012a.dgn LV=6,40,59
C:\projects\ref\dfile050a.dgn LV=3,16,43,51,55