FAP ROUTE	SECTION	COUNTY	TOTAL SHEETS	SHEET NO
600	51RS-3	ST. CLAIR	347	115
STA.		TO STA.		
CONTRACT : 76563				

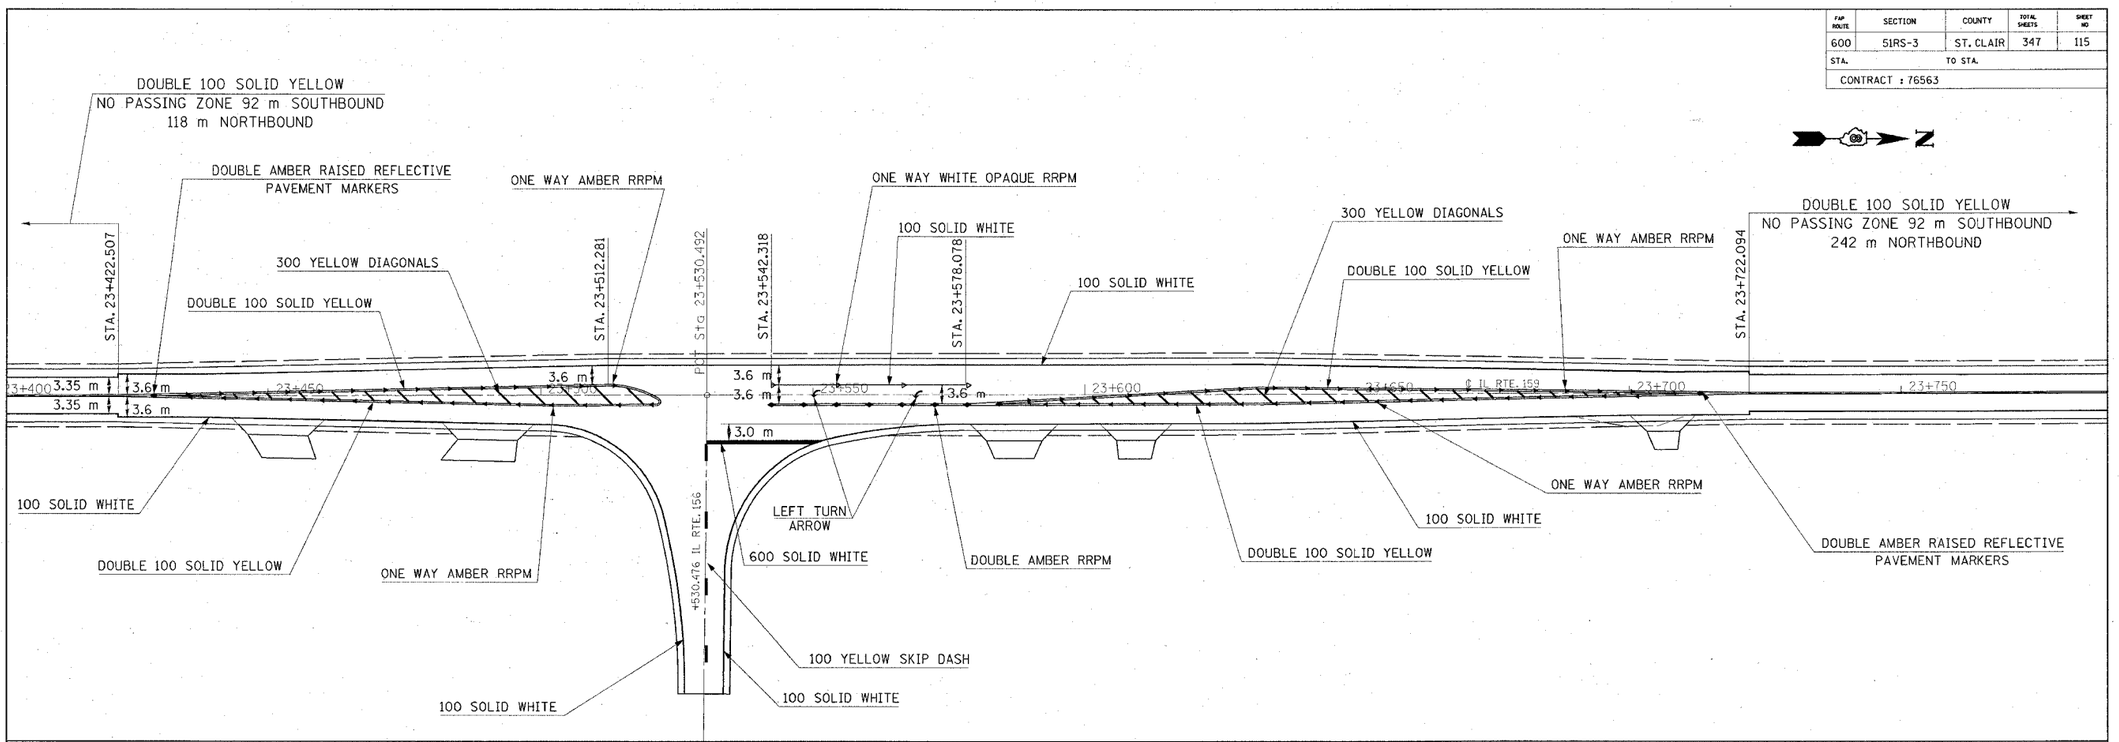

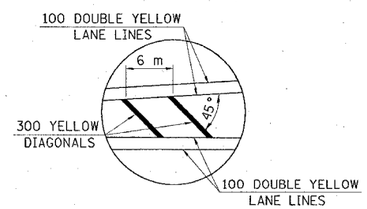

TYPICAL APPLICATION
FOR MEDIAN STRIPING

DETAIL 'A'
NOT TO SCALE

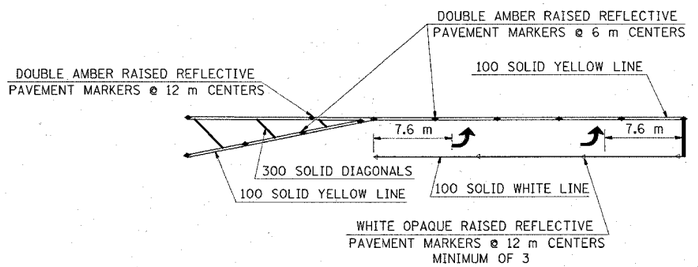

TYPICAL APPLICATION
FOR LEFT TURN LANE
WITH RAISED REFLECTIVE PAVEMENT MARKERS

DETAIL 'B'
NOT TO SCALE

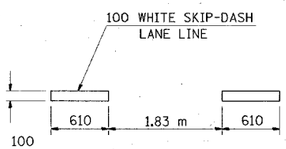

TYPICAL APPLICATION FOR
WHITE SKIP-DASH LANE LINES

DETAIL 'C'
NOT TO SCALE

0 m 10 m 20 m 30 m
SCALE 1:500

ALL DIMENSIONS ARE IN mm
UNLESS DESIGNATED OTHERWISE

REVISIONS	
NAME	DATE

ILLINOIS DEPARTMENT OF TRANSPORTATION

PAVEMENT MARKING

FAP ROUTE 600
SECTION 51RS-3
ST. CLAIR COUNTY

DRAWN BY:

PLOT DATE: Tuesday March 29, 2005 @ 2:52:20 PM

PLAN
SURVEYED
DRAWN
ALIGNMENT CHECKED
DESIGN APPROVED
NOTE BOOK
NO.
CADD FILE NAME
DATE
BY

3/29/2005
Tuesday, March 29, 2005 @ 2:52:20 PM
c:\projects\ed1894\plan\pm4888ud.dgn LV=1:63
C:\Projects\ref\dft1e888ud.dgn LV=1:63
C:\projects\ref\topo.dgn LV=1:40,41,42,43,101 62,67,68,69