• ST. CLAIR & MONROE COUNTIES

FAP ROUTE	SECTION	COUNTY	TOTAL SHEETS	SHEET NO
600	51RS-3	•	347	126
STA.	TO STA.			
CONTRACT : 76563				

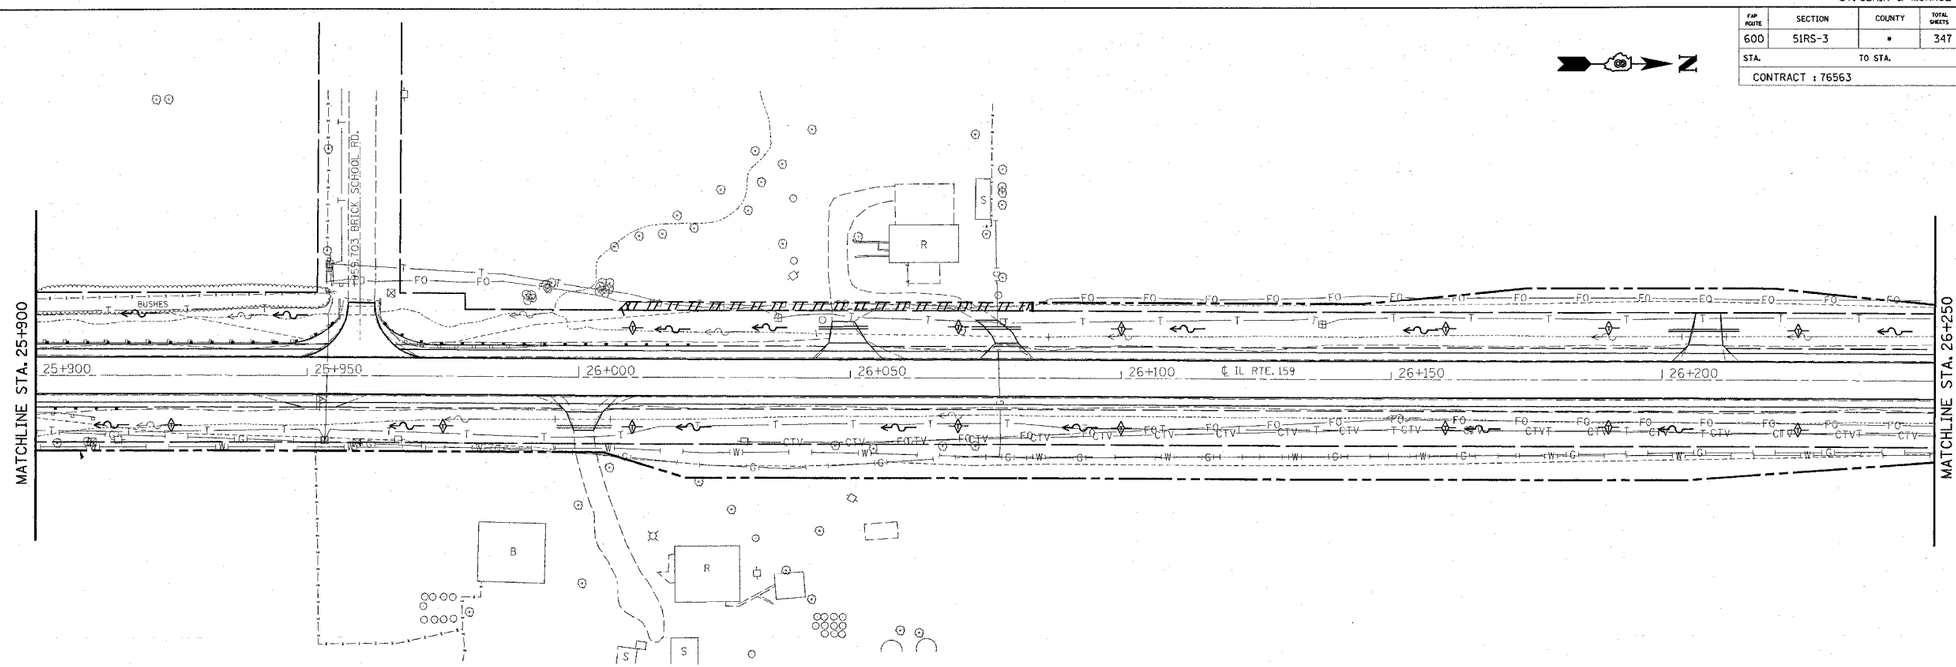

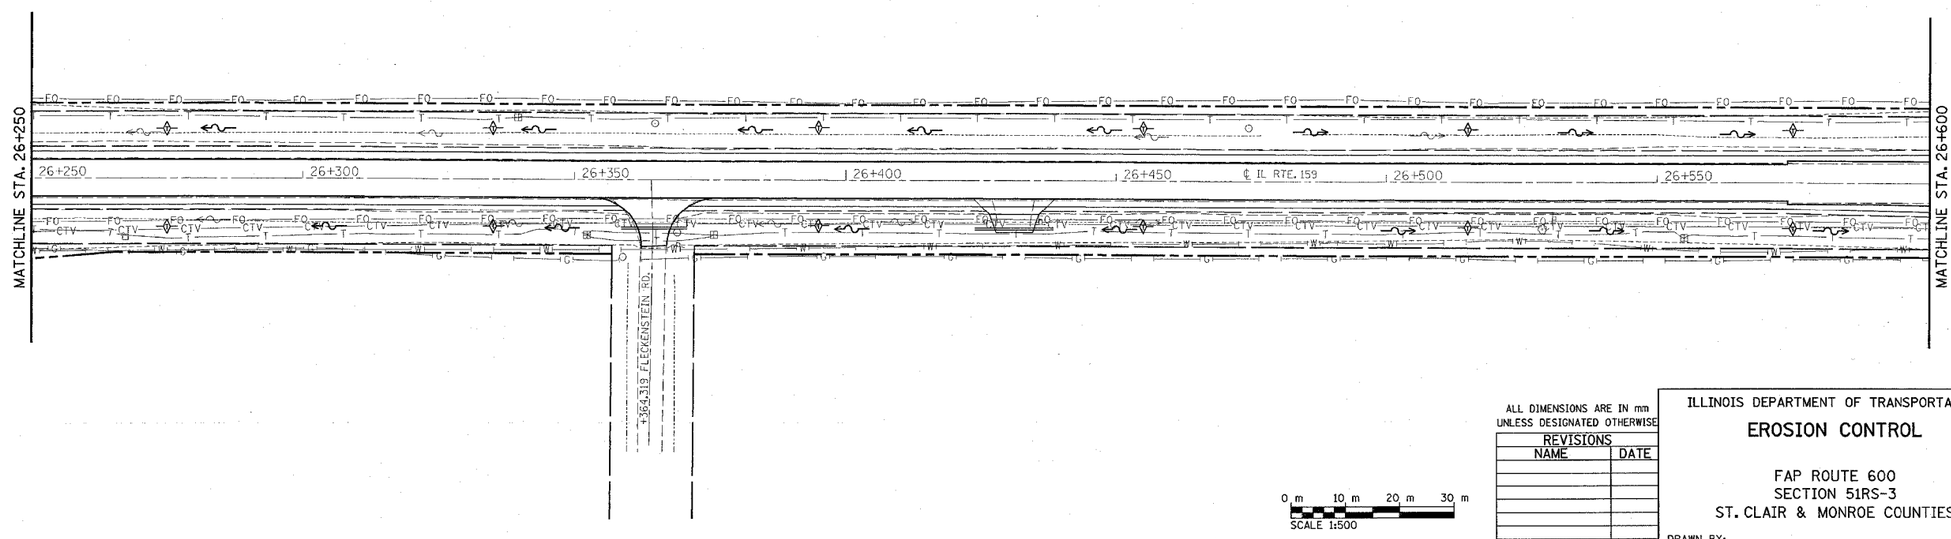

0 m 10 m 20 m 30 m
SCALE 1:500

ALL DIMENSIONS ARE IN mm
UNLESS DESIGNATED OTHERWISE

REVISIONS	
NAME	DATE

ILLINOIS DEPARTMENT OF TRANSPORTATION

EROSION CONTROL

FAP ROUTE 600
SECTION 51RS-3
ST. CLAIR & MONROE COUNTIES

DRAWN BY:

PLOT DATE: Tuesday March 29, 2005 @ 2:03:52 PM

PLAN
SURVEYED BY
PLOTTED
NOTE BOOK
NO.
ADDED TO SURVEY
ADDED NOT CHECKED
RT.-OF WAY CHECKED
CADD FILE NAME
DATE

3/29/2005
Tuesday March 29, 2005 @ 2:03:52 PM
C:\projects\var\fafile858a.dgn LV=1-63
C:\projects\var\vsps_gr.dgn LV=2-6,8,12,14-18,20-22,24-29,35,37-40,42-48,50-55,57-59
C:\projects\var\fafile858a.dgn LV=2-6,8,12,14-18,20- 24-29,35,37-40,42-45,50-55,57-59
C:\projects\var\fafile858a.dgn LV=6,45,51
C:\projects\var\vsps_gr.dgn LV=2-6,8,12,14-18,20-22,24-29,35,37-40,42-48,50-55,57-59
C:\projects\var\fafile858a.dgn LV=2-6,8,12,14-18,20-22,24-29,35,37-40,42-48,58-65,67-69
C:\projects\var\fafile812a.dgn LV=6,45,51