• ST. CLAIR & MONROE COUNTIES

FAP ROUTE	SECTION	COUNTY	TOTAL SHEETS	SHEET NO
600	51RS-3	•	347	128
STA.	TO STA.			
CONTRACT : 76563				

PLAN	BY	DATE
SURVEYED PLOTTED NOTE BOOK NO.	DRAWN CHECKED R.T. OF W.A. ROAD FILE NAME	CHECKED

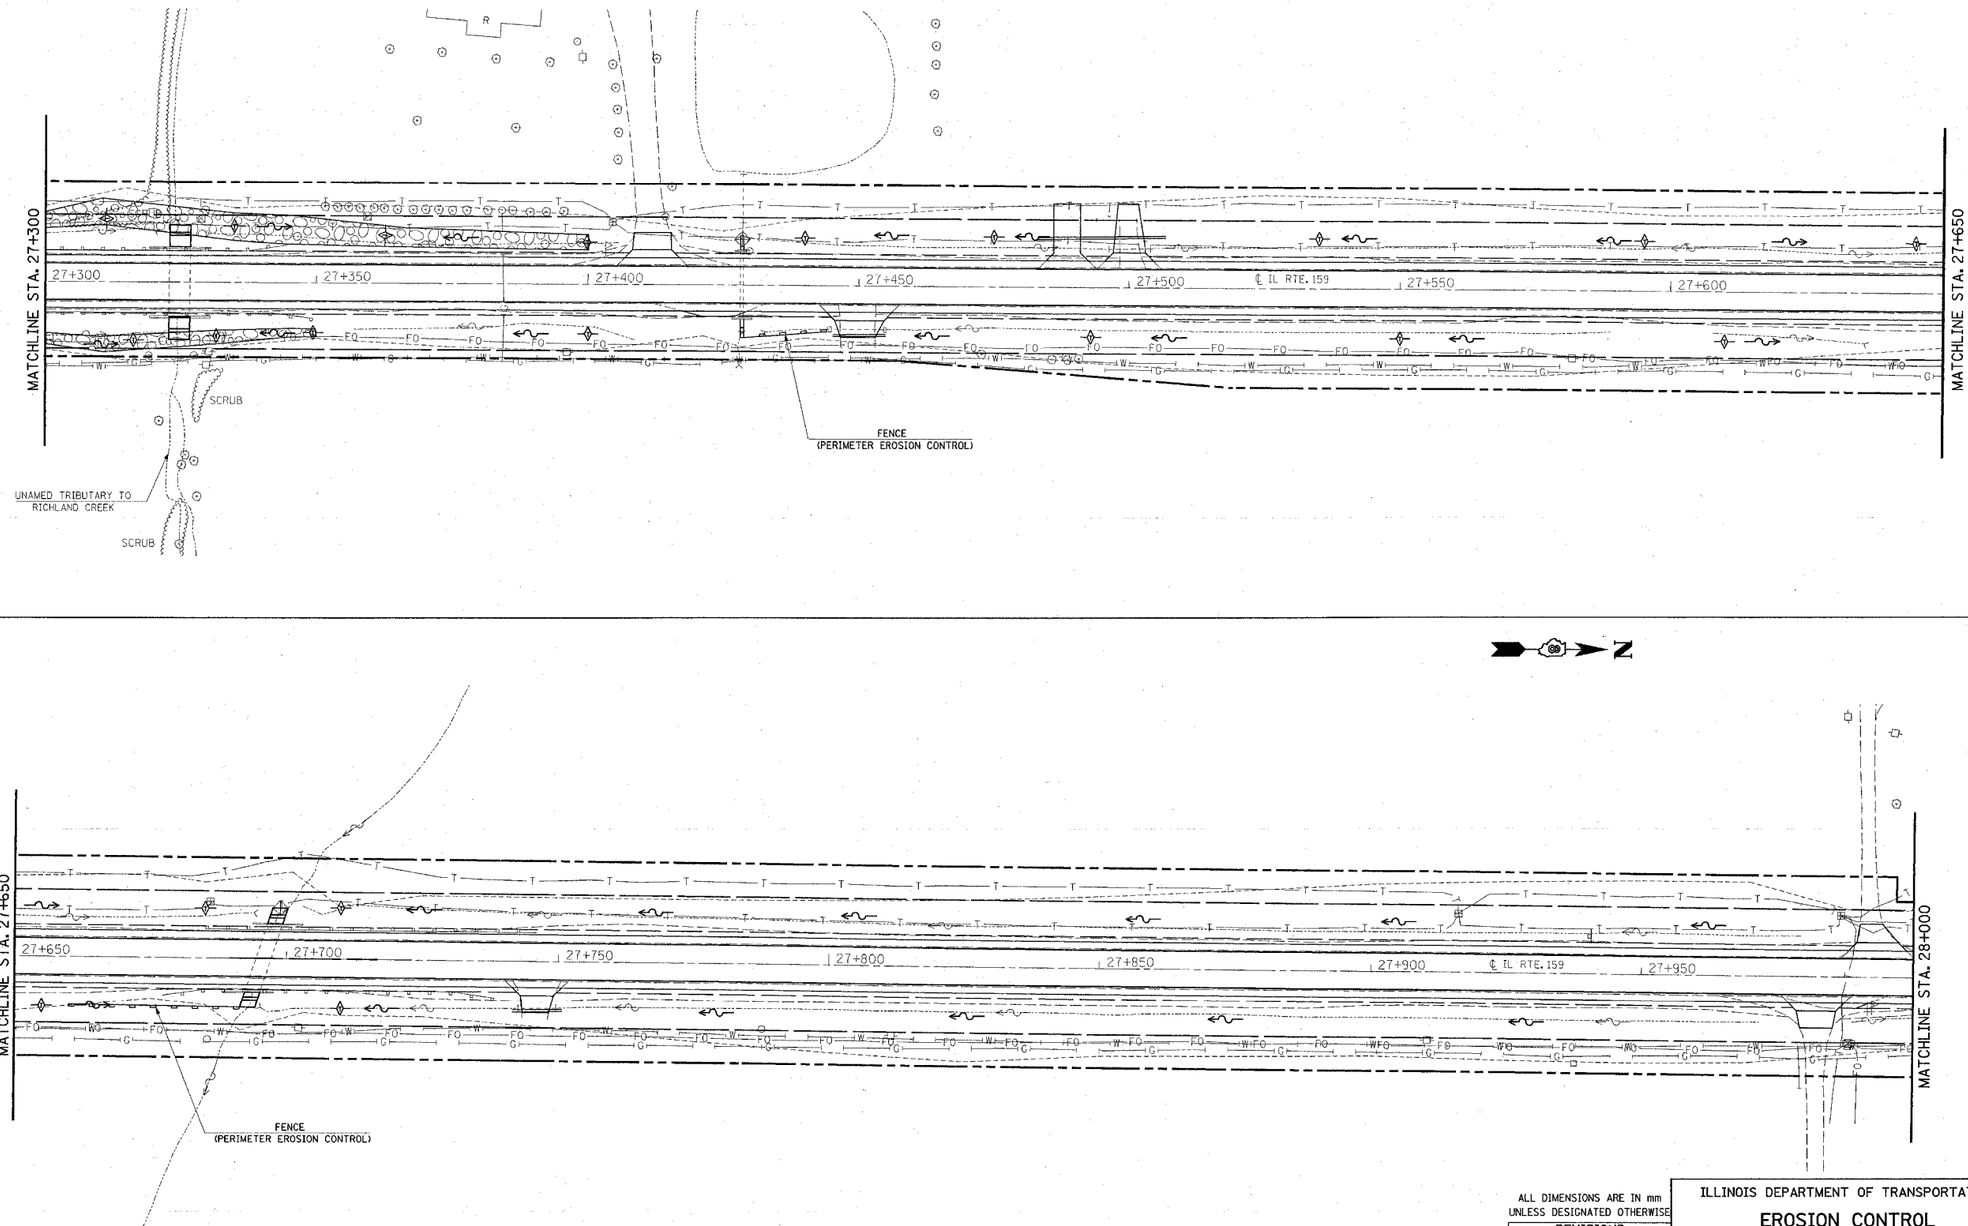

0 m 10 m 20 m 30 m
SCALE 1:500

ALL DIMENSIONS ARE IN mm
UNLESS DESIGNATED OTHERWISE

REVISIONS	
NAME	DATE

ILLINOIS DEPARTMENT OF TRANSPORTATION

EROSION CONTROL

FAP ROUTE 600
SECTION 51RS-3
ST. CLAIR & MONROE COUNTIES

DRAWN BY:

PLOT DATE: Tuesday March 29, 2005 @ 2:04:09 PM

3/29/2005
Tuesday, March 29, 2005 @ 2:04:09 PM
c:\projects\mdl3899\plan\mrd258b.dgn LV=1:63
c:\projects\ref\topo.dgn LV=2-5,8,12,14-18,28-22,24-29,35,37-40,42-48,58-55,57-59
c:\projects\ref\fileB12.dgn LV=2-5,8,12,14-18,28-22,24-29,35,37-40,42-48,58-55,57-59
c:\projects\ref\fileB12.dgn LV=2-5,8,12,14-18,28" \24-29,35,37-40,42-48,58-55,57-59
c:\projects\ref\fileB12.dgn LV=6,40,251
c:\projects\ref\topo.dgn LV=2-5,8,12,14-18,28-22,24-29,35,37-40,42-48,58-55,57-59
c:\projects\ref\fileB12.dgn LV=2-5,8,12,14-18,28-22,24-29,35,37-40,42-48,58-55,57-59
c:\projects\ref\fileB12.dgn LV=6,40,251