FAP ROUTE	SECTION	COUNTY	TOTAL SHEETS	SHEET NO.
789	1T	MADISON	15	5
STA.		TO STA.		
				CONTRACT NO.: 76648

PLAN		BY	DATE
NOTE BOOK NO. ____	SURVEYED PLOTTED ALIGNMENT CHECKED R.L. OF RWY CHECKED CADD FILE NAME		

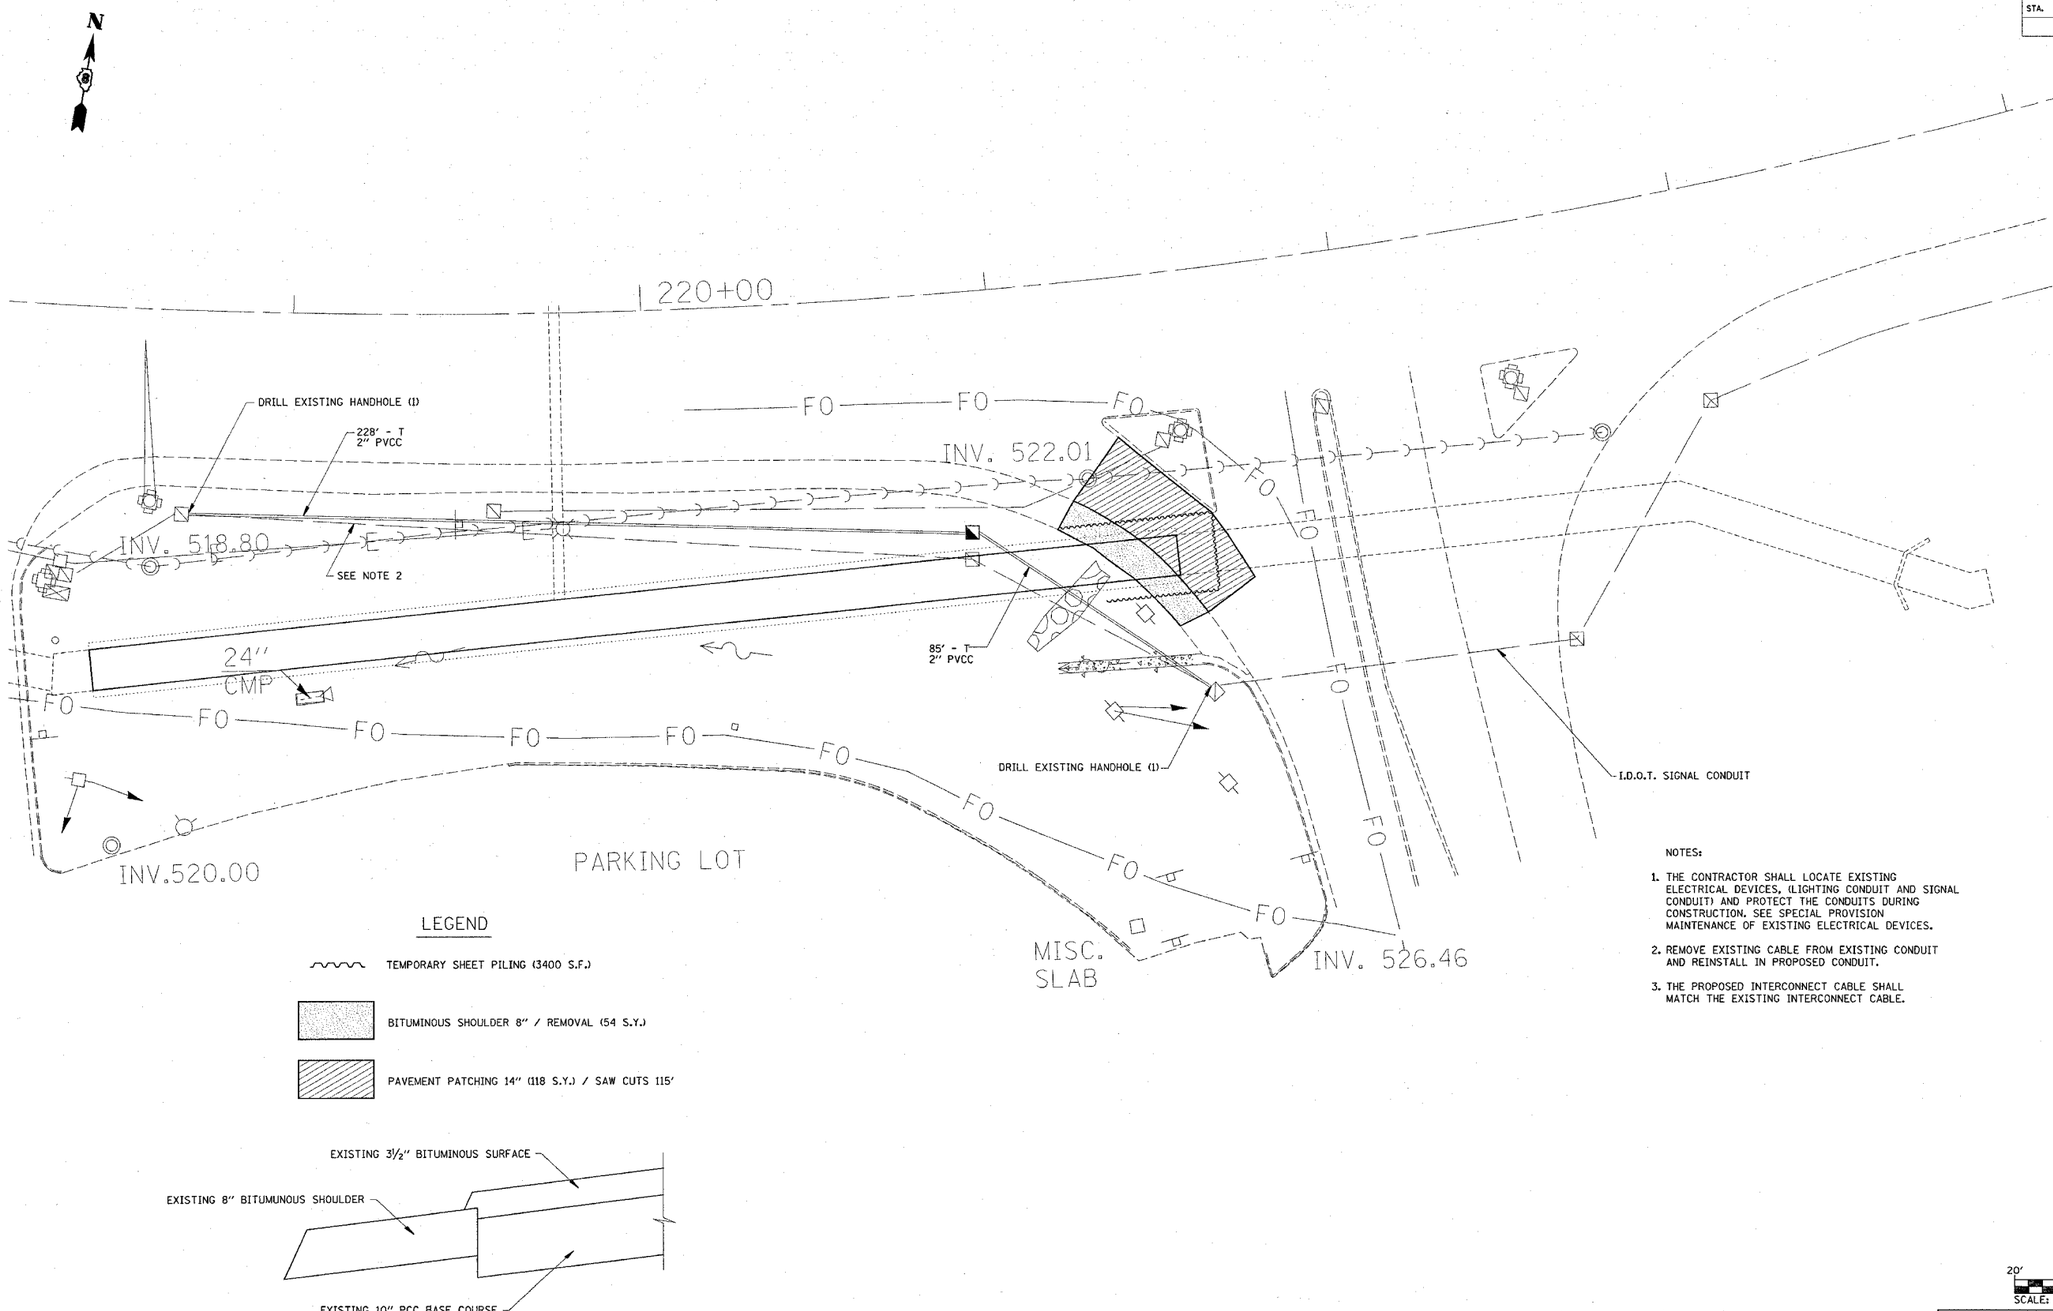

NOTES:

1. THE CONTRACTOR SHALL LOCATE EXISTING ELECTRICAL DEVICES, (LIGHTING CONDUIT AND SIGNAL CONDUIT) AND PROTECT THE CONDUITS DURING CONSTRUCTION. SEE SPECIAL PROVISION MAINTENANCE OF EXISTING ELECTRICAL DEVICES.
2. REMOVE EXISTING CABLE FROM EXISTING CONDUIT AND REINSTALL IN PROPOSED CONDUIT.
3. THE PROPOSED INTERCONNECT CABLE SHALL MATCH THE EXISTING INTERCONNECT CABLE.

LEGEND

- TEMPORARY SHEET PILING (3400 S.F.)
- BITUMINOUS SHOULDER 8" / REMOVAL (54 S.Y.)
- PAVEMENT PATCHING 14" (118 S.Y.) / SAW CUTS 115'

TYPICAL SECTION

20' 0 20' 40'
SCALE: 1" = 20'

REVISIONS	
NAME	DATE

ILLINOIS DEPARTMENT OF TRANSPORTATION

PLAN VIEW

FAP ROUTE 789
SECTION 1T
MADISON COUNTY

DRAWN BY:

PLOT DATE: 3/30/2005

$$$$ICS$$
3/30/2005
c:\pwworking\eas\d0259\3\plan\plnd097a.dgn
$$$$USER$$
$$$$REF$$