August 28, 2006 1:02:53 p.m.
D:\LD2\03100110_PHASE1\DWG\PINGREE_XS.DWG
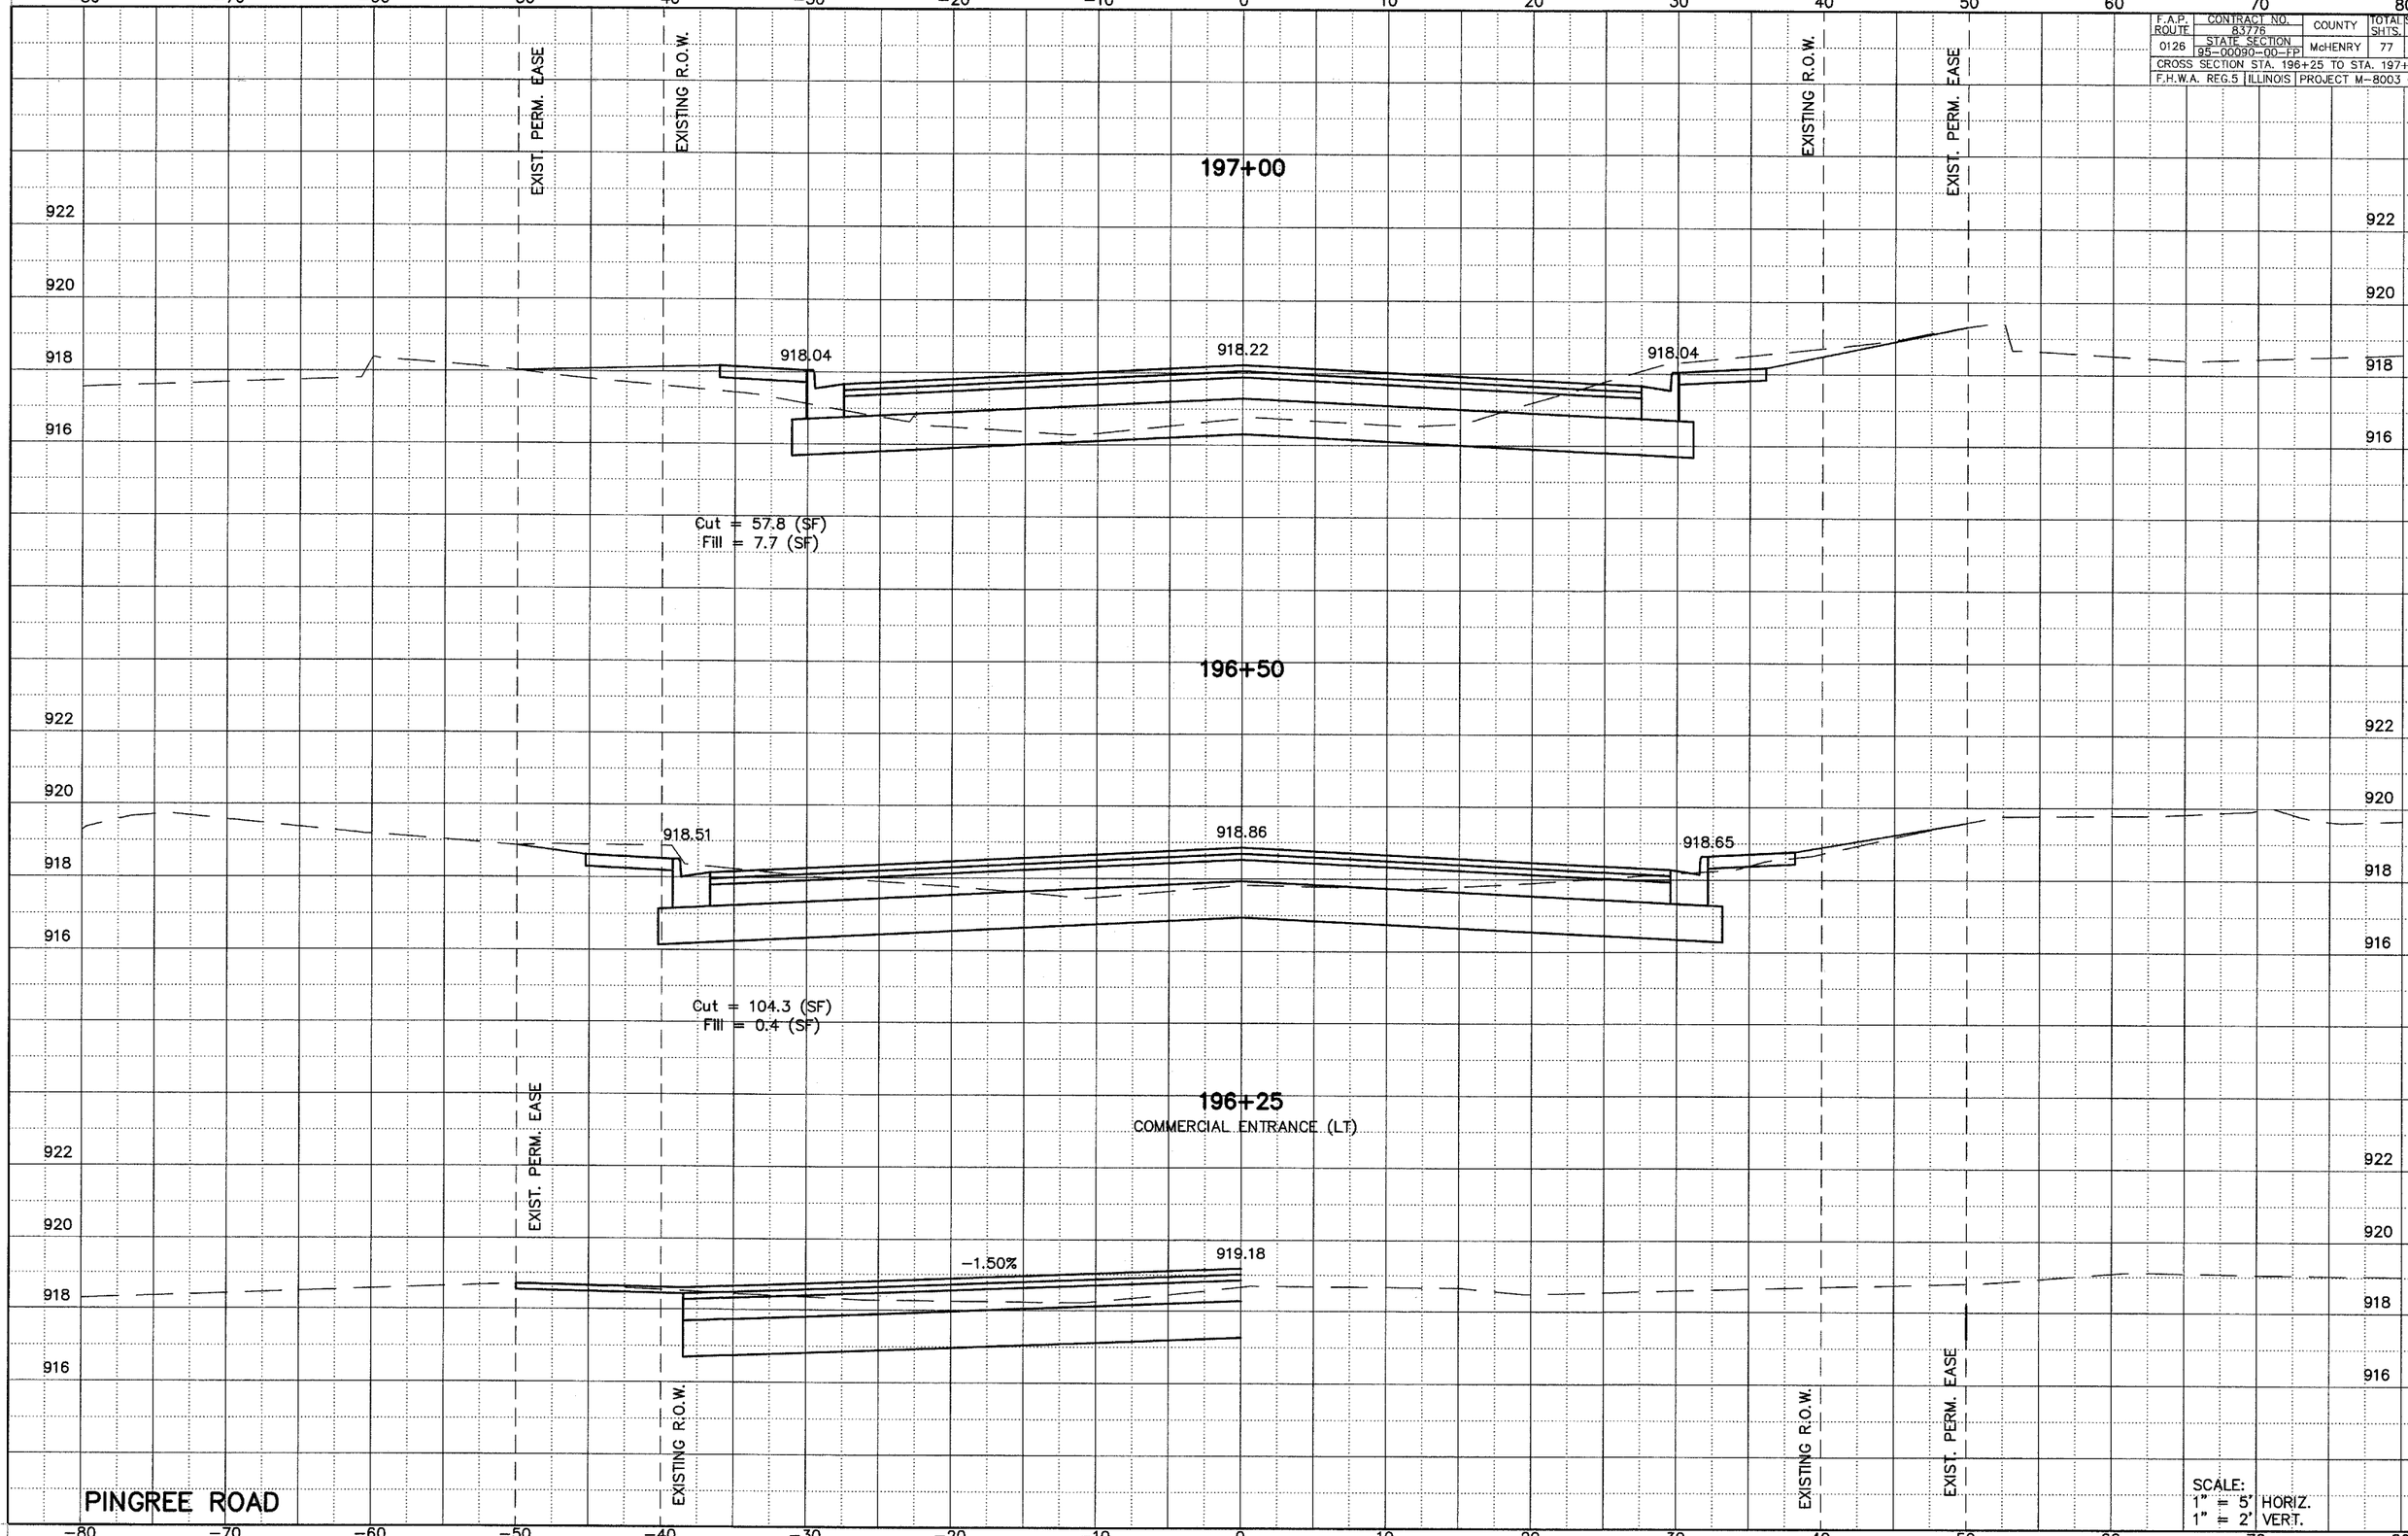
F.A.P. ROUTE	CONTRACT NO. 83776	COUNTY	TOTAL SHTS.
0126	STATE SECTION 95-00090-00-FP	McHENRY	77
CROSS SECTION STA. 196+25 TO STA. 197+0			
F.H.W.A. REG.5	ILLINOIS	PROJECT M-8003 (3