F.A.U. RTE.	SECTION	COUNTY	TOTAL SHEETS	SHEET NO.
2652	00-00069-00-PV	DUPAGE	146	17
STA. 10+70.70	TO STA. 66+16.00			
FED. ROAD DIST. NO.	ILLINOIS	FED. AID PROJECT		

CONTRACT NO. 83781

PLAN — SURVEYED, PLOTTED, ALIGNMENT CHECKED, GRADES CHECKED, MASTER FILE NAME, ADD FILE NAME, NOTE BOOK, NO., BY, DATE

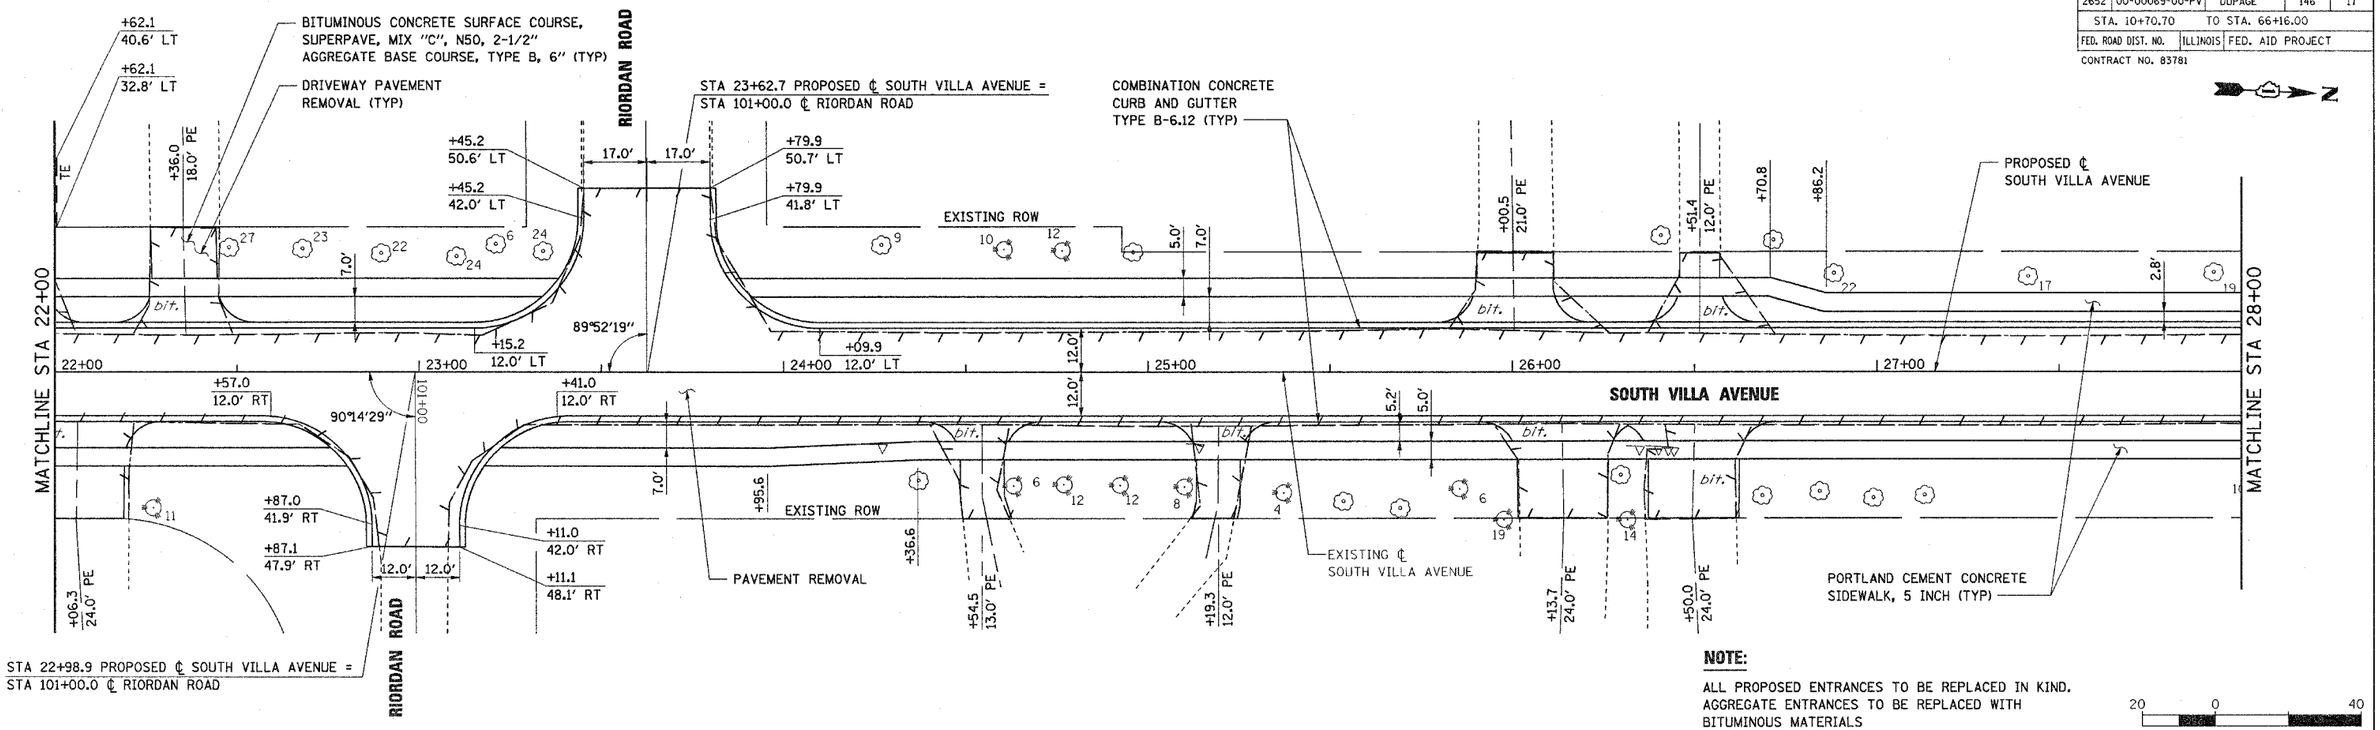

NOTE:

ALL PROPOSED ENTRANCES TO BE REPLACED IN KIND. AGGREGATE ENTRANCES TO BE REPLACED WITH BITUMINOUS MATERIALS

20 0 40

SCALE: 1"=20'

PROFILE — SURVEYED, PLOTTED, GRADES CHECKED, MASTER FILE NAME, NOTE BOOK, NO., BY, DATE

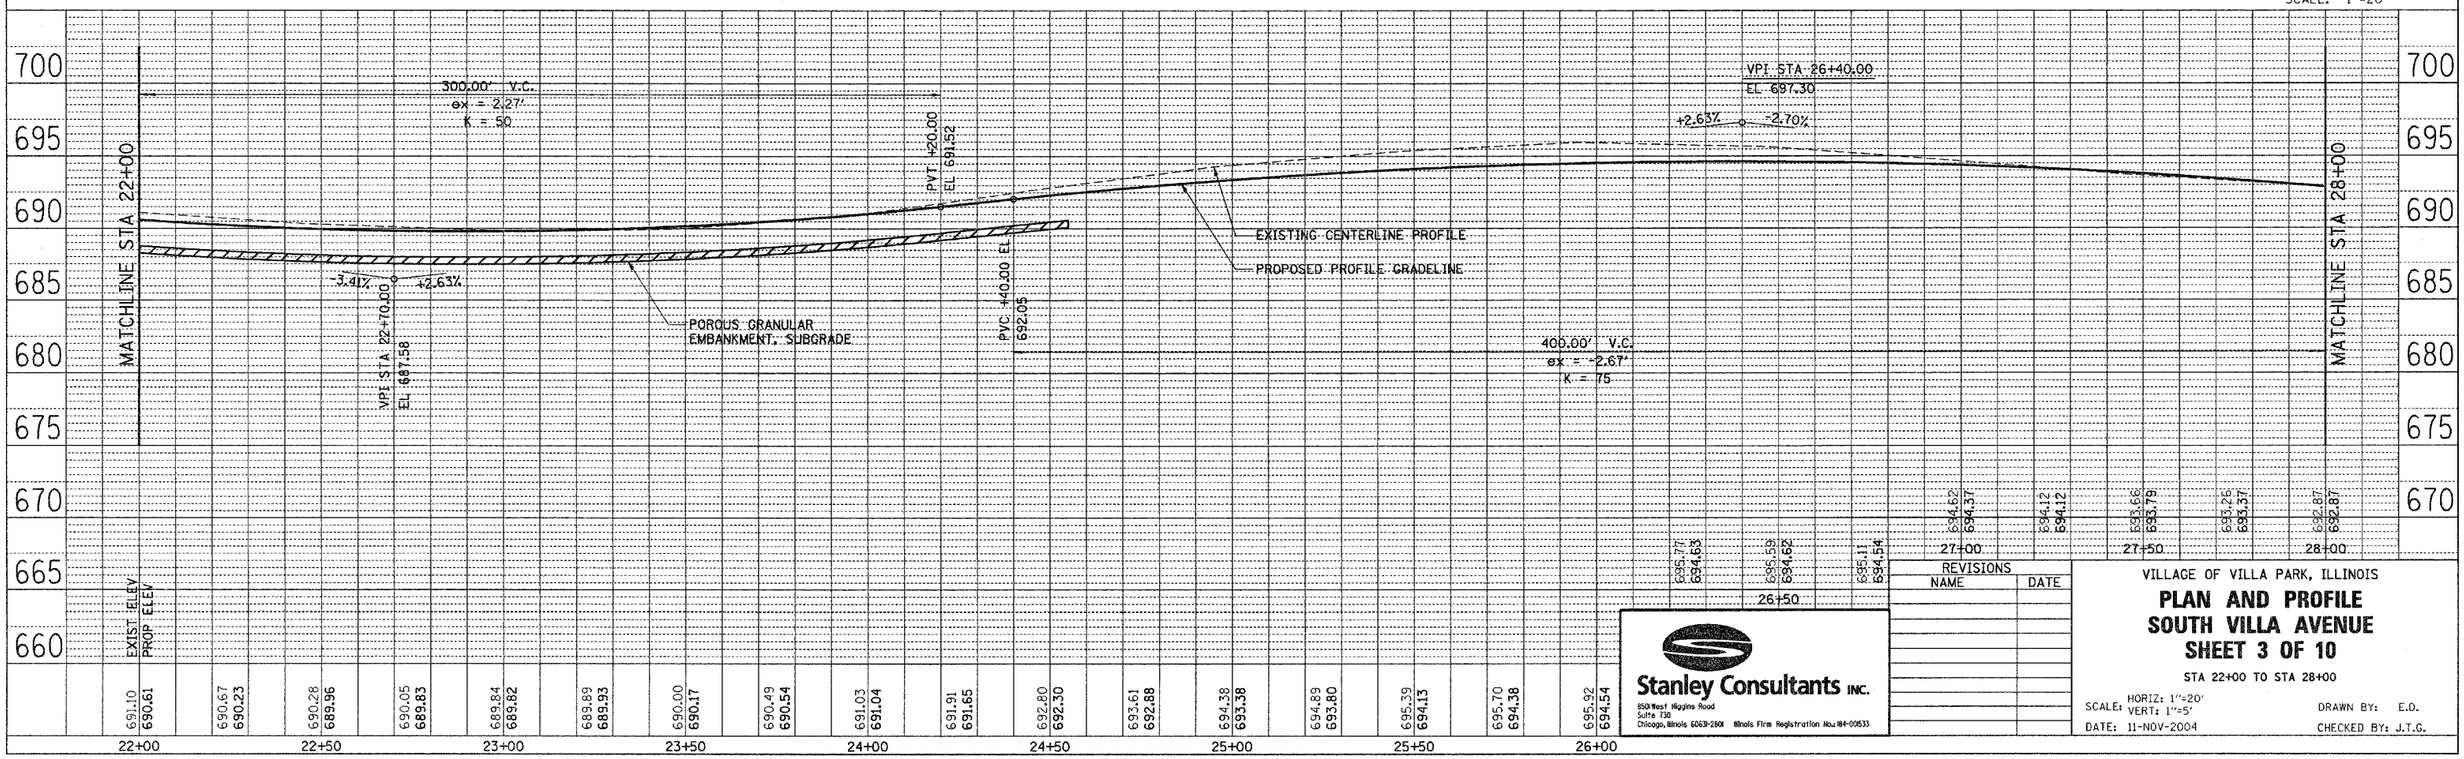

REVISIONS

NAME	DATE

Stanley Consultants INC.
850 West Higgins Road
Suite 730
Chicago, Illinois 60631-2801 Illinois Firm Registration No.: 184-00533

VILLAGE OF VILLA PARK, ILLINOIS

PLAN AND PROFILE SOUTH VILLA AVENUE SHEET 3 OF 10

STA 22+00 TO STA 28+00

SCALE: HORIZ: 1"=20' VERT: 1"=5'

DRAWN BY: E.D.

DATE: 11-NOV-2004

CHECKED BY: J.T.G.

O:\5367\Phase2\07-Design\05-Dwgs\sht\367cpp03.dgn
11-NOV-2004