F.A.U. RTE.	SECTION	COUNTY	TOTAL SHEETS	SHEET NO.
2652	00-00069-00-PV	DUPAGE	146	70
STA. 10+70.70		TO STA. 66+16.00		
FED. ROAD DIST. NO.	ILLINOIS	FED. AID PROJECT		

CONTRACT NO. 83781

PLAN — SURVEYED / PLOTTED / ALIGNMENT CHECKED / PROFILES CHECKED / CADD FILE NAME / NOTE BOOK / NO. / BY / DATE

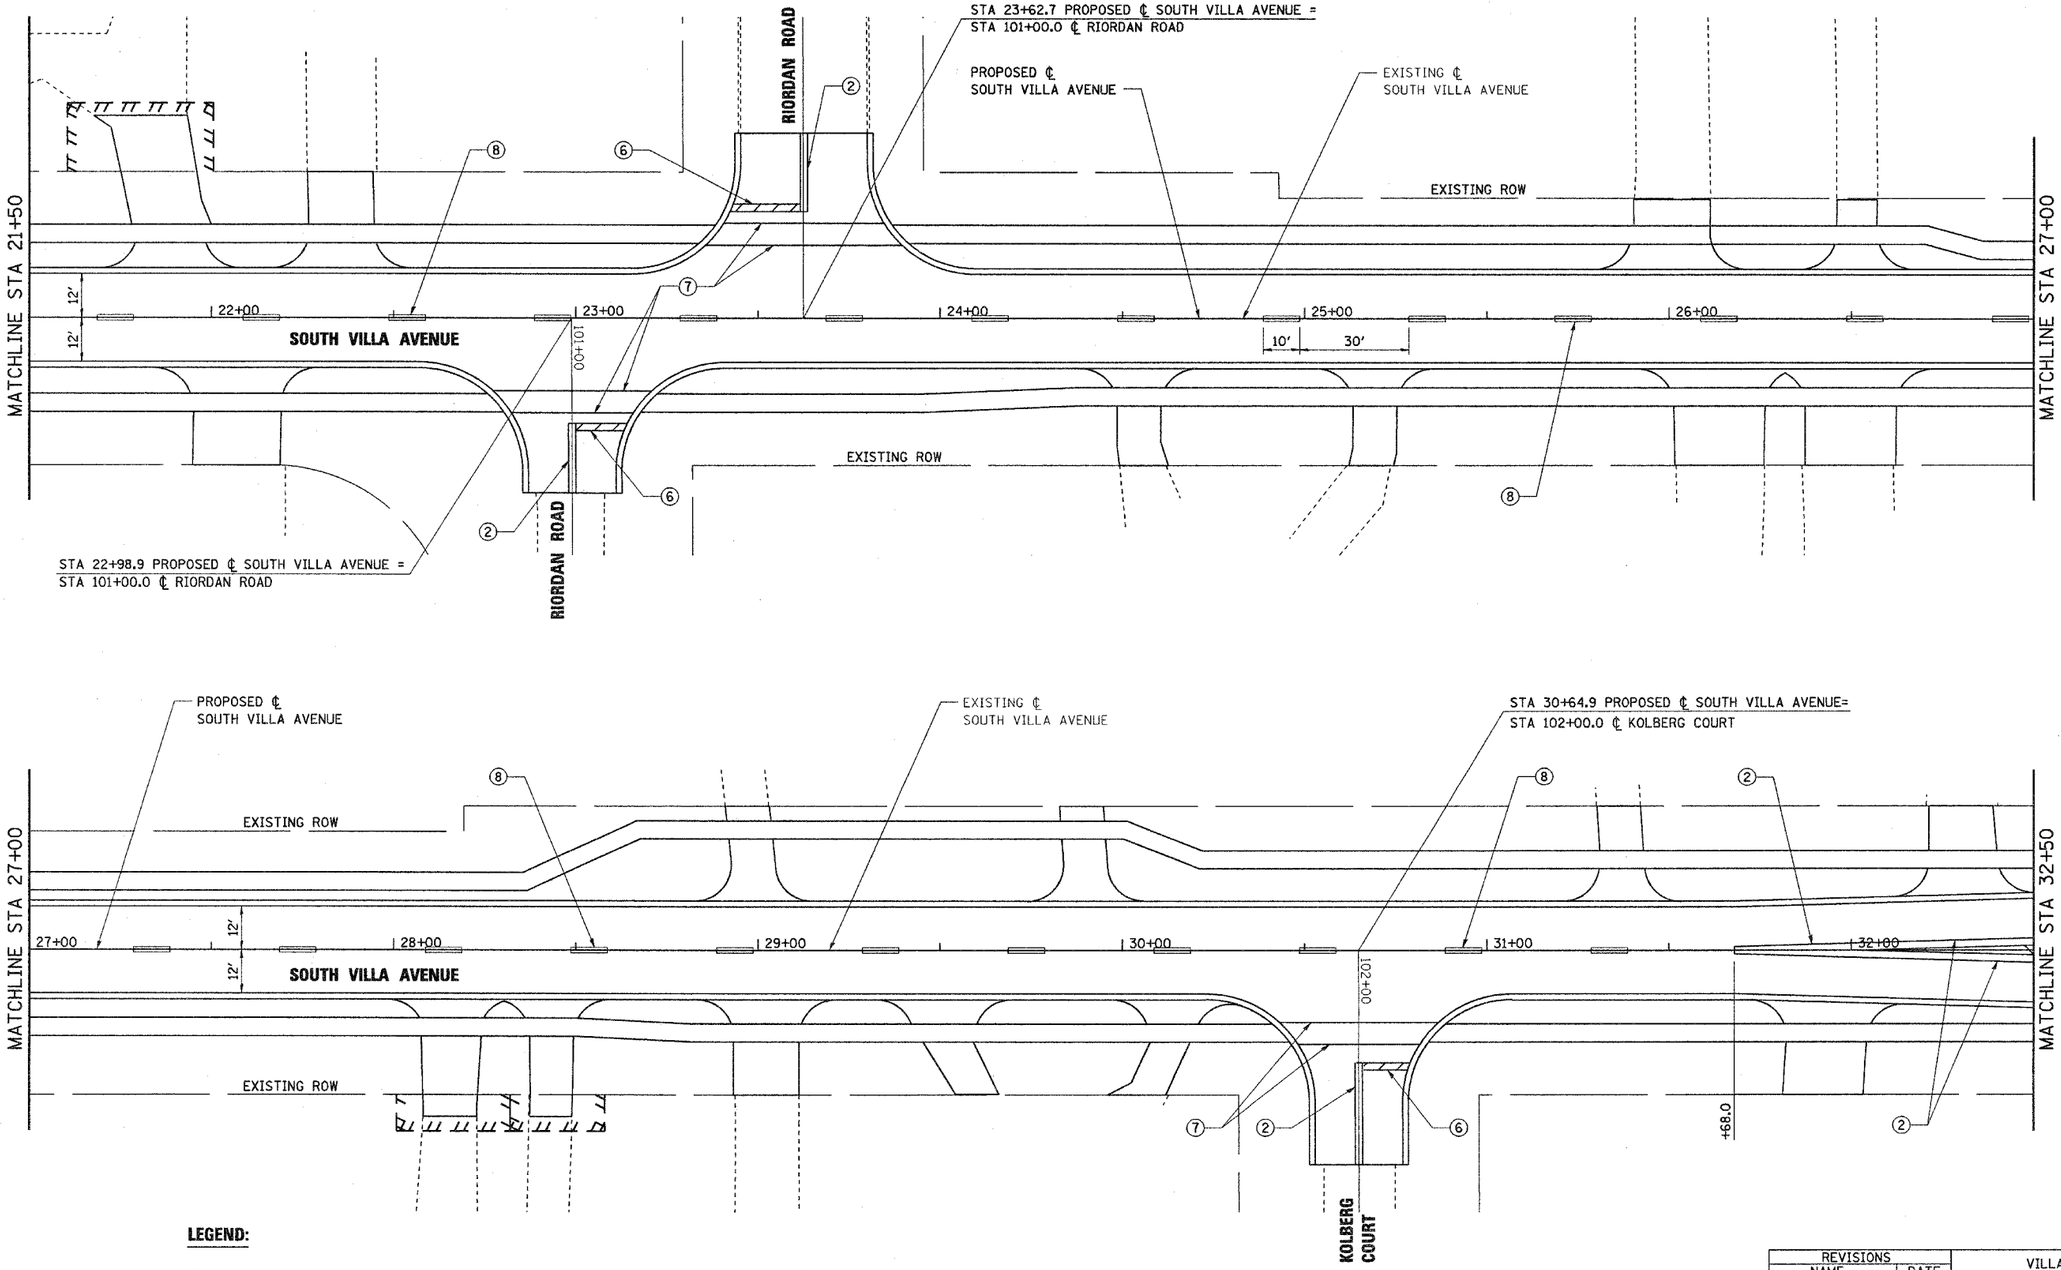

PROFILE — SURVEYED / PLOTTED / GRADES CHECKED / STRUCTURE NOTATNS CHKD / NOTE BOOK / NO. / BY / DATE

LEGEND:

1. 4" WHITE, POLYUREA PAVEMENT MARKING LINE
2. 4" DOUBLE YELLOW, POLYUREA PAVEMENT MARKING LINE
3. 12" YELLOW @ 45° SKEW, 30 FT C-C, POLYUREA PAVEMENT MARKING LINE
4. WHITE, TURN ARROW, POLYUREA PAVEMENT MARKING
5. WHITE, LETTERS, POLYUREA PAVEMENT MARKING
6. 24" WHITE, POLYUREA PAVEMENT MARKING LINE
7. 6" WHITE, POLYUREA PAVEMENT MARKING LINE
8. 4" SINGLE YELLOW, POLYUREA PAVEMENT MARKING LINE

20 0 40

SCALE: 1"=20'

REVISIONS NAME	DATE

Stanley Consultants INC.
8501 West Higgins Road
Suite 730
Chicago, Illinois 60631-2801 Illinois Firm Registration No.: 184-001633

VILLAGE OF VILLA PARK, ILLINOIS

PAVEMENT MARKING SOUTH VILLA AVENUE SHEET 2 OF 5

STA 21+50 TO STA 32+50

SCALE: 1"=20' DRAWN BY: E.D.

DATE: 11-NOV-2004 CHECKED BY: J.T.G.

O:\15367\Phase2\07-Design\05-Dwgs\sht\367cpm02.dgn
11-NOV-2004