F.A.U. RTE.	SECTION	COUNTY	TOTAL SHEETS	SHEET NO.
2652	00-00069-00-PV	DUPAGE	146	81
STA. 10+70.70		TO STA. 66+16.00		
FED. ROAD DIST. NO.	ILLINOIS	FED. AID PROJECT		

CONTRACT NO. 83781

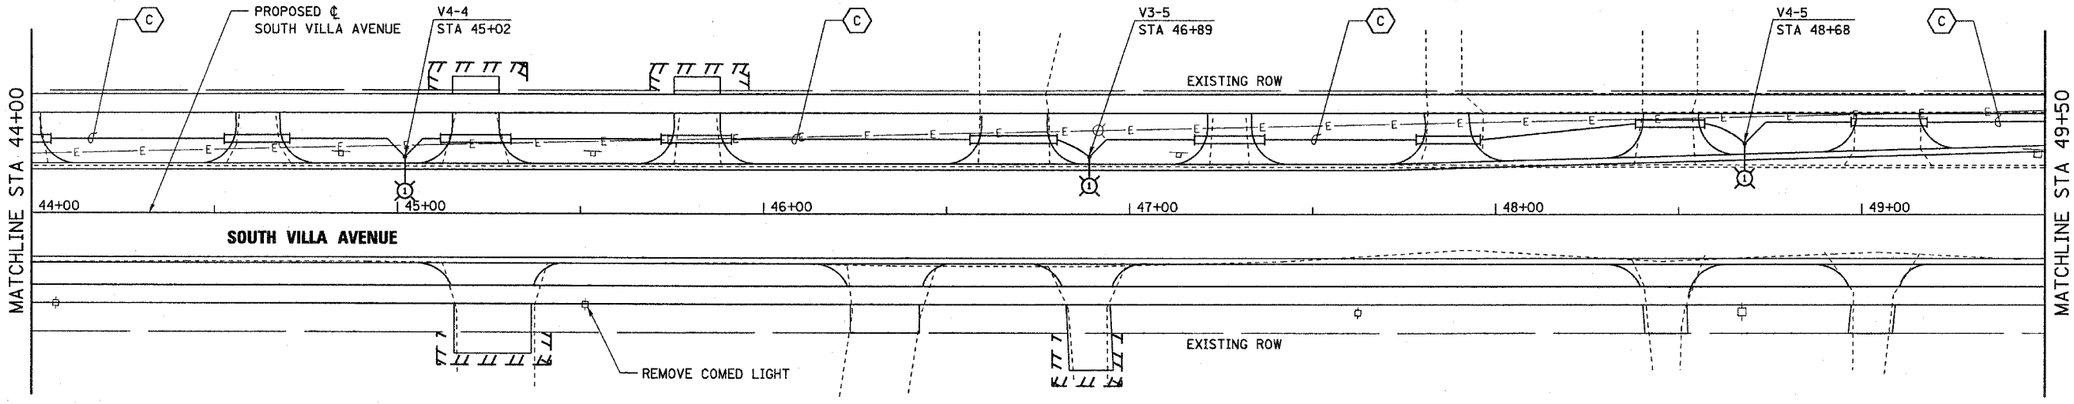

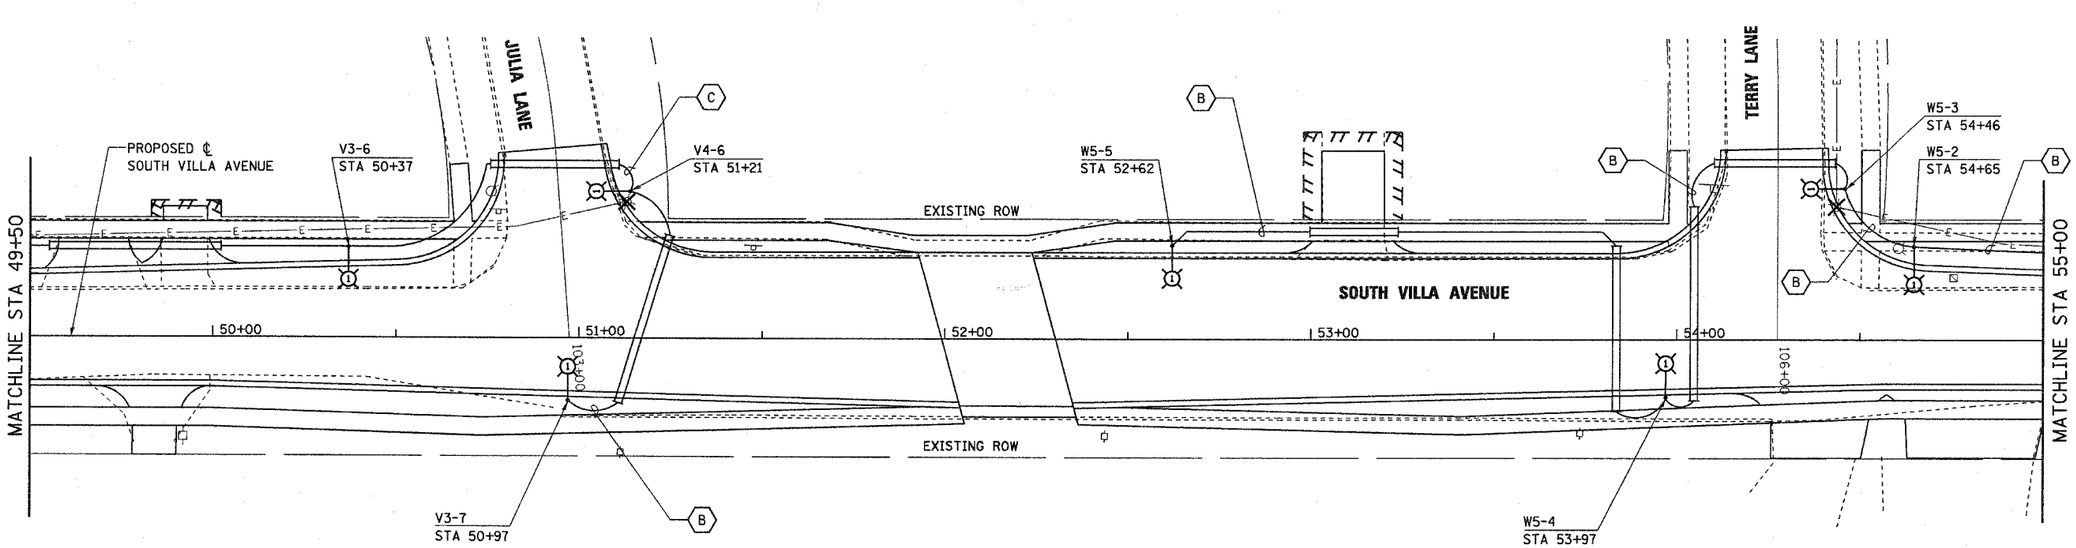

LICENSED PROFESSIONAL ENGINEER ERNEST E. LEAF 062-055760 STATE OF ILLINOIS EXPIRES 11-30-2005

SIGNATURE AND DATE

20 0 40

SCALE: 1"=20'

REVISIONS	
NAME	DATE

Stanley Consultants INC.
8501 West Higgins Road
Suite 730
Chicago, Illinois 60631-2801 Illinois Firm Registration No.: 184-00533

VILLAGE OF VILLA PARK, ILLINOIS

ELECTRICAL PLAN
SOUTH VILLA AVENUE
SHEET 4 OF 5

STA 44+00 TO STA 55+00

SCALE: 1"=20'
DATE: 11-NOV-2004
DRAWN BY: E.D.
CHECKED BY: J.T.G.

PLAN: SURVEYED / PLOTTED / ALIGNMENT CHECKED / RT. OF WAY CHECKED / CADD FILE NAME / NOTE BOOK NO. / BY / DATE

PROFILE: SURVEYED / PLOTTED / GRADES CHECKED / B.M. NOTED / STRUCTURE NOTATNS CHKD / NOTE BOOK NO. / BY / DATE

Q:\15367\Phase2\07-Design\05-Dwgs\sht\367ele04.dgn
11-NOV-2004