F.A.U RTE.	SECTION	COUNTY	TOTAL SHEETS	SHEET NO.
2758	02-00025-00-BR	LAKE	40	9
STA.	TO STA.			
FED. ROAD DIST. NO.	ILLINOIS	FED. AID PROJECT		

CONTRACT NO. 83790

PLAN — SURVEYED, DATE; DRAWN, BY; ALIGNMENT CHECKED, BY; GRADES CHECKED, BY; STRUCTURE LAYOUT CHKD, BY; NOTE BOOK, NO.; CADD FILE NAME

LEGEND

PERIMETER EROSION BARRIER MODIFIED

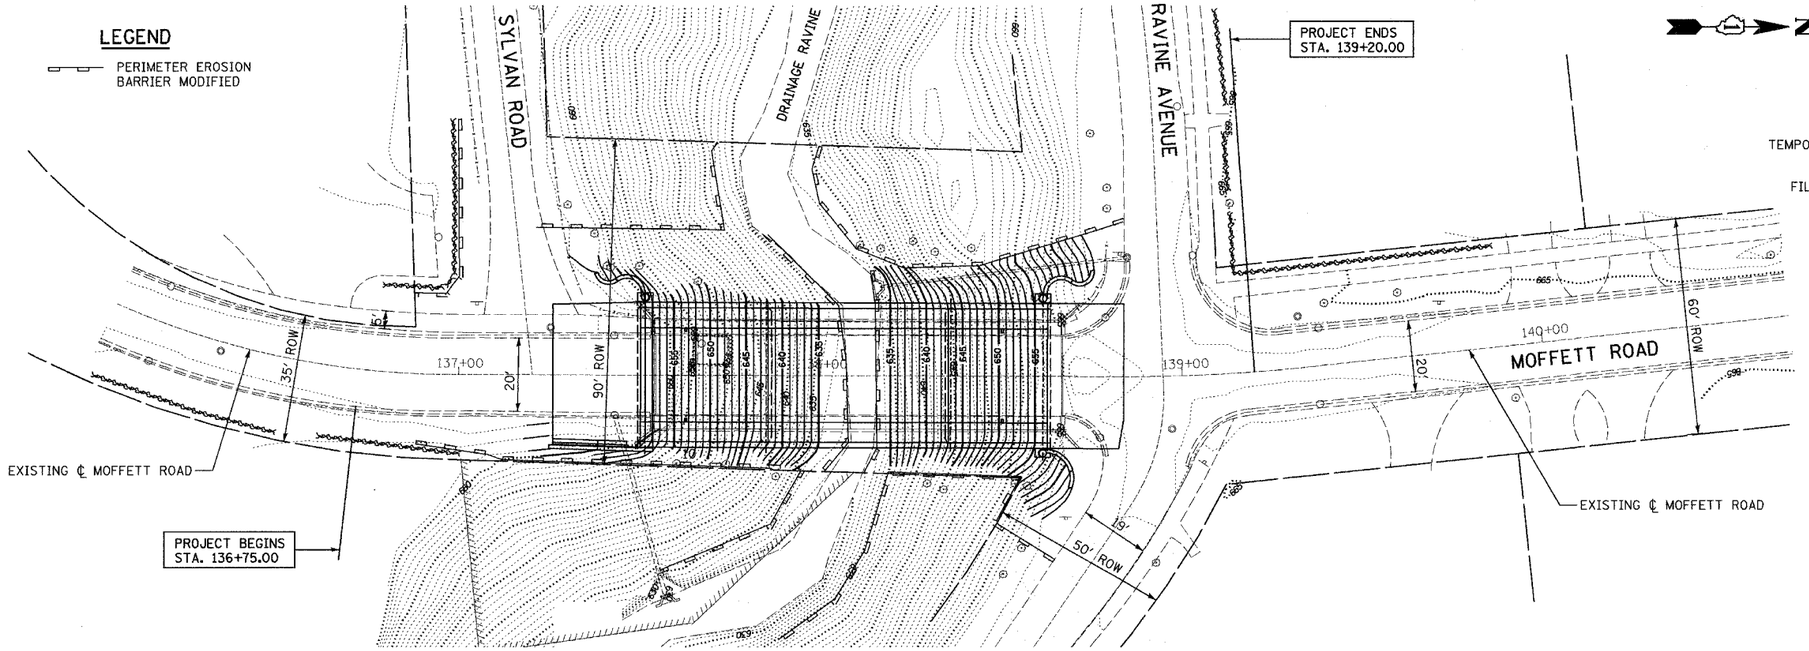

GRADING PLAN

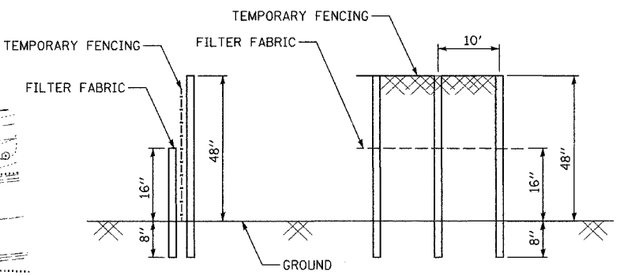

PERIMETER EROSION BARRIER, MODIFIED DETAIL

1. TEMPORARY FENCE SHALL BE FASTENED SECURELY TO THE FENCE POSTS WITH WIRE TIES.
2. FILTER FABRIC SHALL BE FASTENED SECURELY TO THE TEMPORARY FENCE WITH WIRE TIES.

PROFILE — SURVEYED, DATE; DRAWN, BY; ALIGNMENT CHECKED, BY; GRADES CHECKED, BY; STRUCTURE LAYOUT CHKD, BY; NOTE BOOK, NO.

LEGEND

- SODDING - SALT TOLERANT, 4" TOPSOIL AND NUTRIENTS
- SEEDING CLASS 3 (SPECIAL), 4" TOPSOIL, NUTRIENTS, WITH EROSION CONTROL BLANKET
- RIP RAP CLASS A3 W/FILTER FABRIC
- RIP RAP CLASS A5 W/FILTER FABRIC

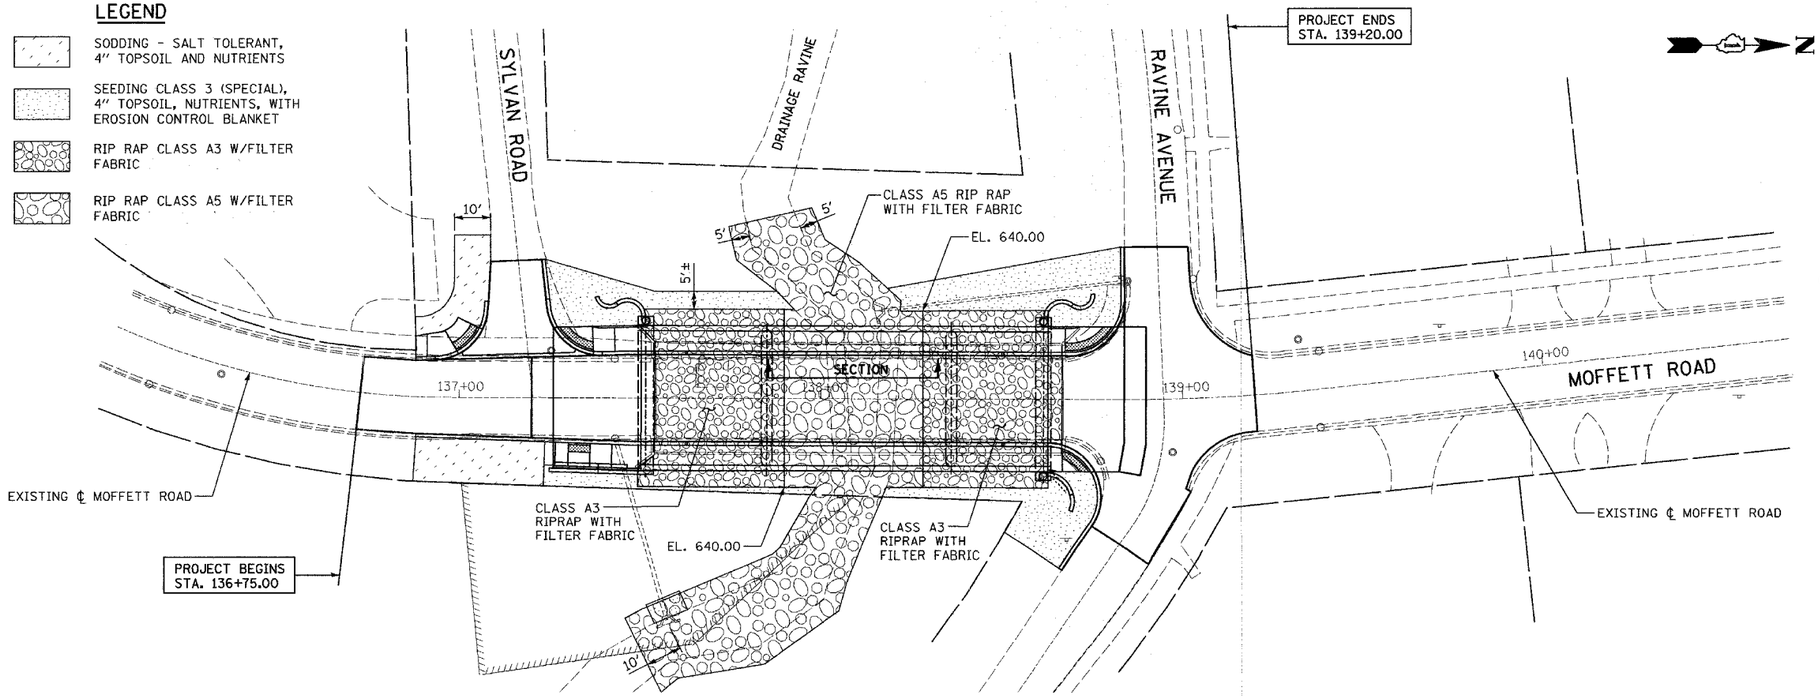

LANDSCAPING PLAN

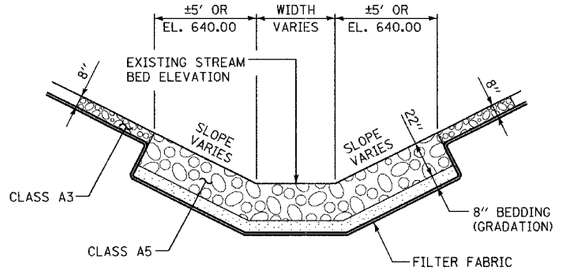

SECTION CLASS A5 RIPRAP

20 0 20 40

SCALE: 1" = 20'-0"

REVISIONS NAME	DATE

ILLINOIS DEPARTMENT OF TRANSPORTATION

MOFFETT ROAD BRIDGE
OVER DRAINAGE RAVINE

GRADING AND LANDSCAPING PLAN

SCALE: 1"=20'-0" — DRAWN BY: BK

DATE: 02-02-05 — CHECKED BY: DAJ

F:\DATA\07-pad\Moff-Land.dgn 12/22/2005 12:17:17 PM