FAU	SECTION	COUNTY	TOTAL SHEETS	SHEET NO.
2678	04-00167-00-RS	DUPAGE	21	5
STA. 15+02		TO STA. 39+00		
FED. ROAD DIST. NO. 7	ILLINOIS	FED. AID PROJECT		

CONTRACT NO. 83798

LEGEND

- CLASS B PATCHING - SEE SHEET 2 FOR TYPE AND SIZE
- SIDEWALK REMOVAL AND PCC SIDEWALK 5"
- COMBINATION CONCRETE CURB AND GUTTER REPLACEMENT

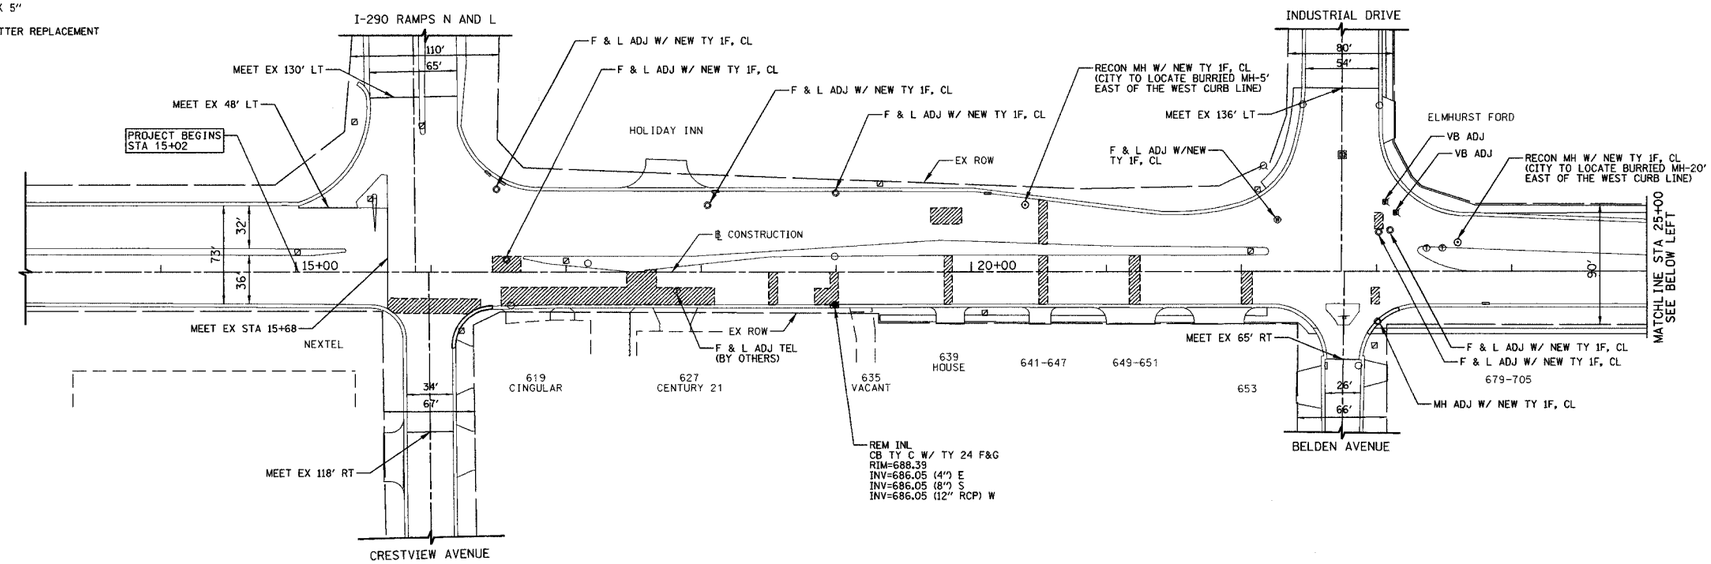

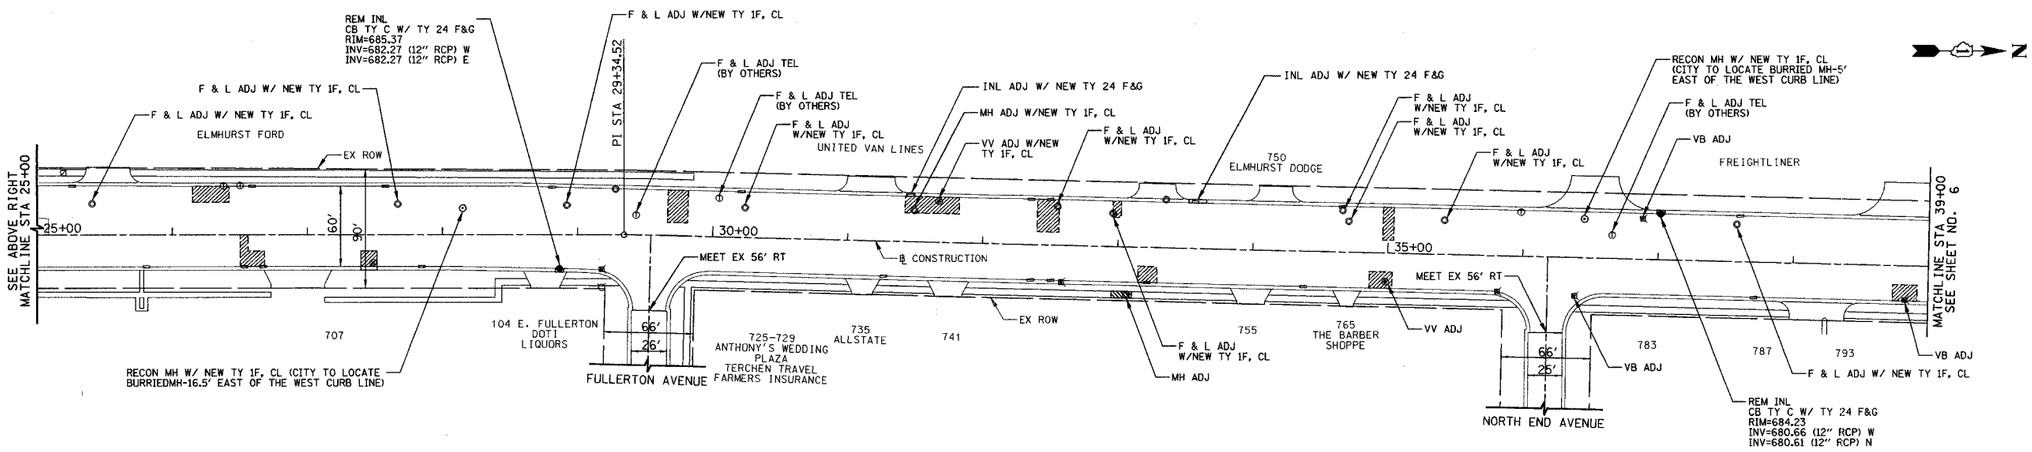

BENCHMARKS:

TBM B - X CUT IN EAST BOLT OF THE FIRE HYDRANT AT THE SOUTHEAST CORNER OF YORK ROAD AND FULLERTON AVENUE. EL=687.16

TBM C - X CUT IN EAST BOLT OF THE FIRE HYDRANT AT THE SOUTHEAST CORNER OF YORK ROAD AND NORTH END AVENUE. EL=686.13

REVISIONS NAME	DATE

ILLINOIS DEPARTMENT OF TRANSPORTATION

PLAN

YORK ROAD

STATION 15+02 TO STATION 39+00

HORIZ. 50 0 50

SCALE IN FEET

DATE 4-8-05
DRAWN BY MJG
CHECKED BY MJL

PLAN: SURVEYED, PLOTTED, ALIGNMENT CHECKED, BY, DATE, NOTE BOOK, NO., AND FILE NAME

PROFILE: SURVEYED, PLOTTED, GRADES CHECKED, BY, DATE, NOTE BOOK, NO., STRUCTURE NO(S) AND CHKD

TRANSYSTEMS CORPORATION