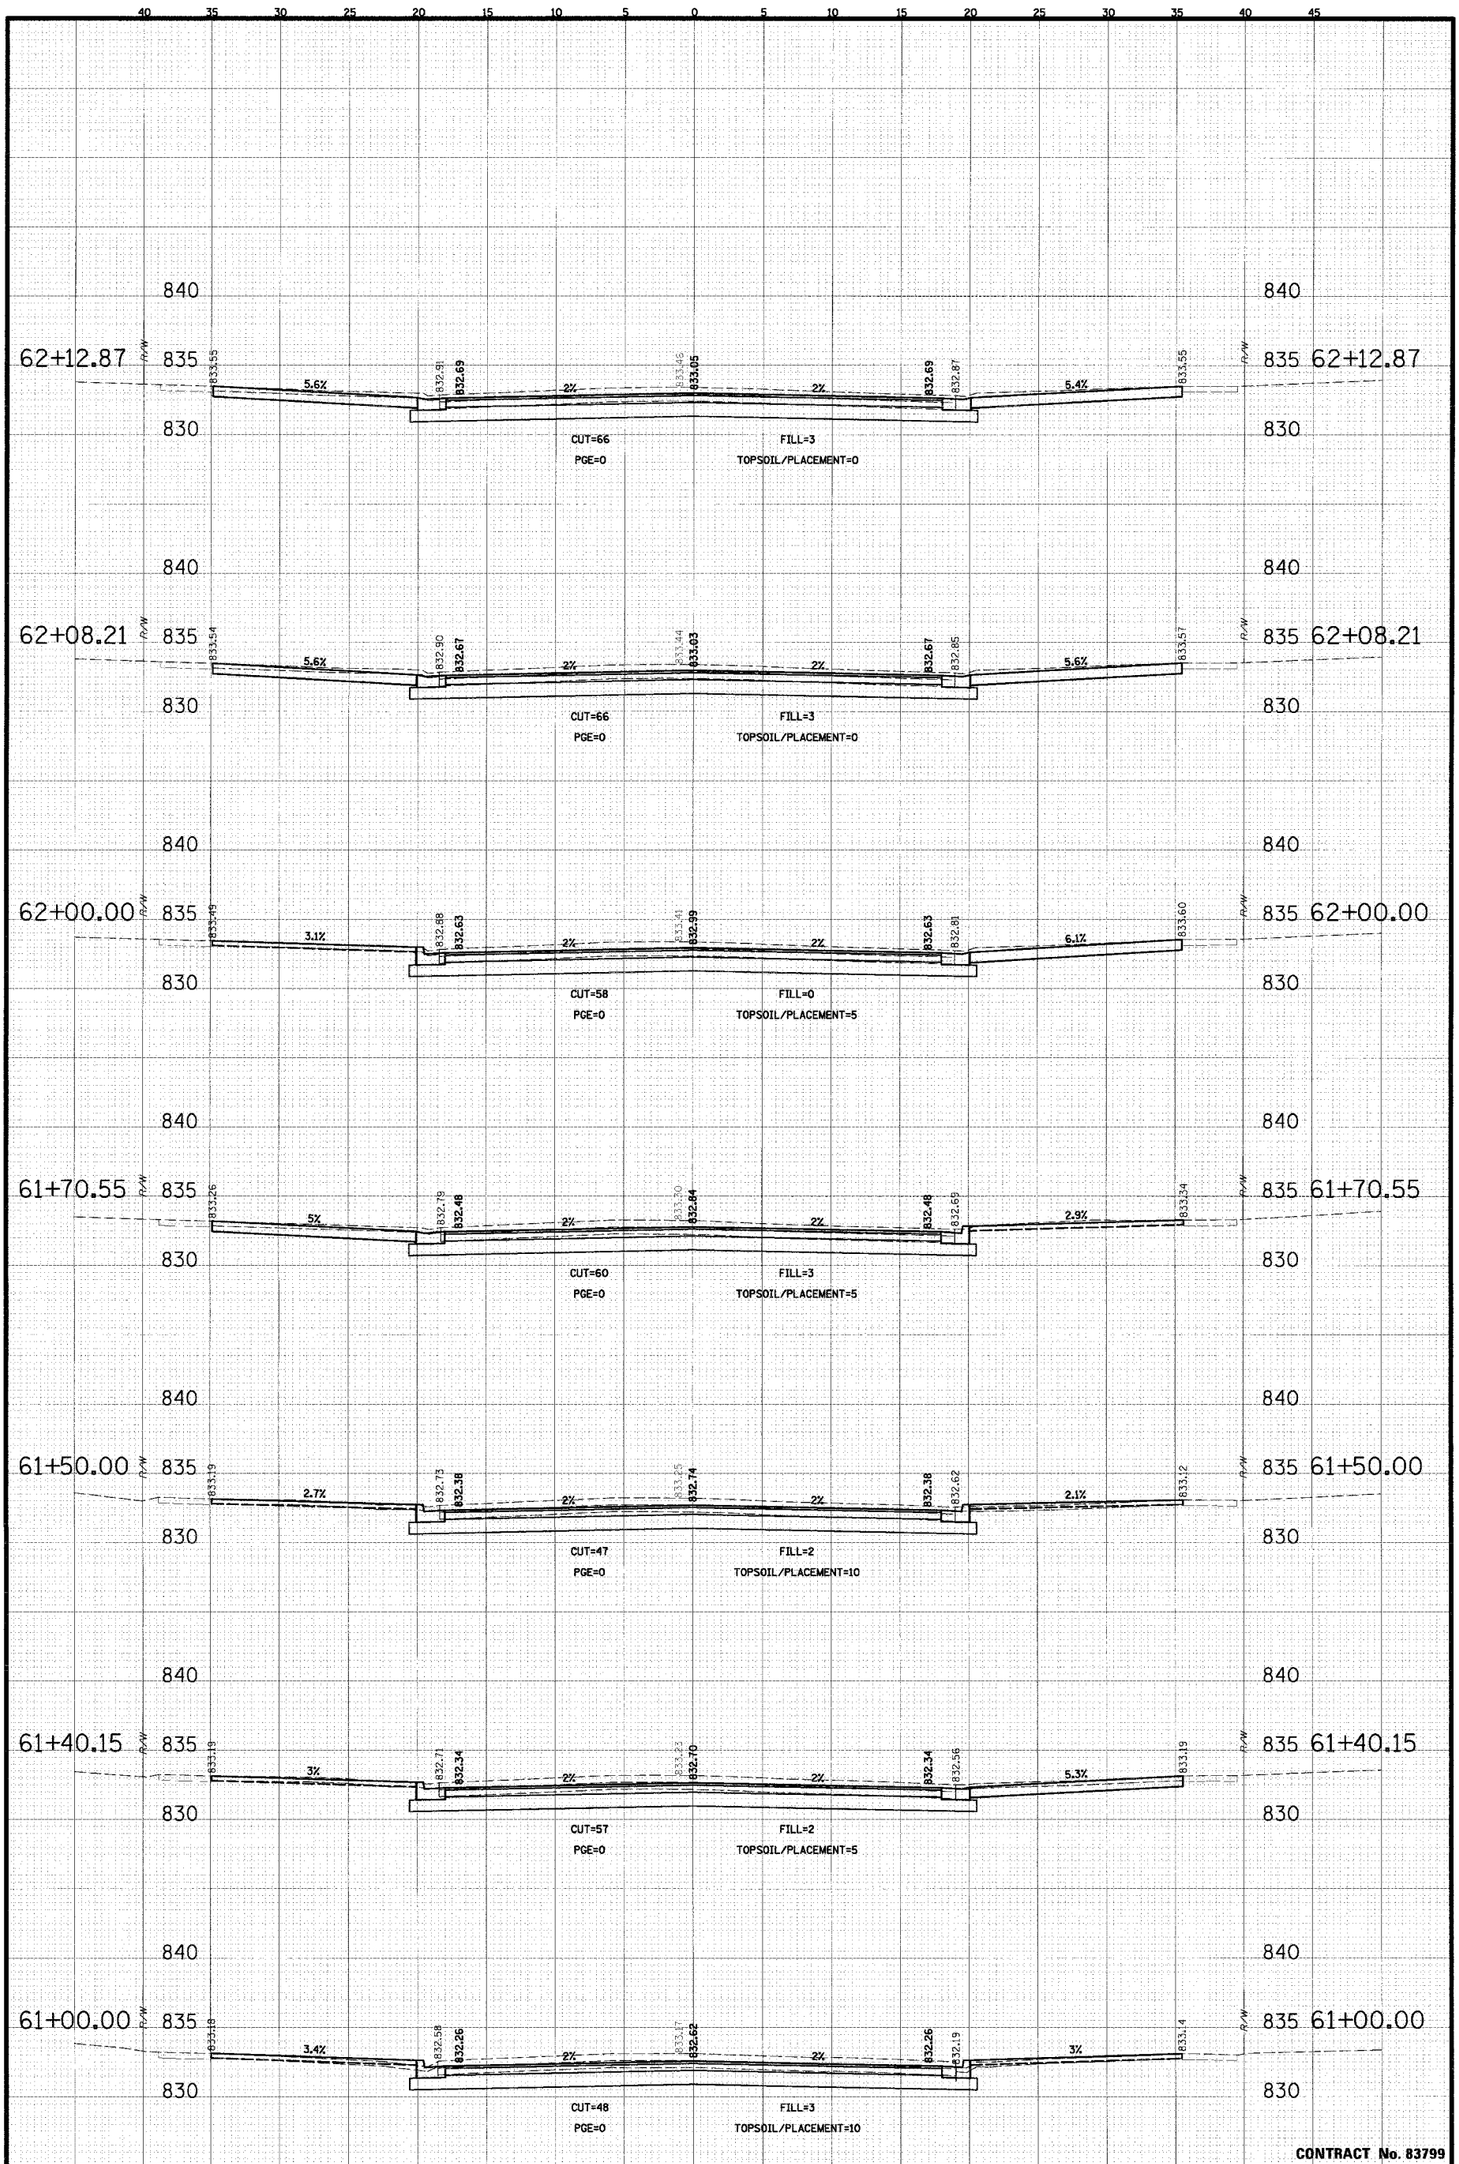

CONTRACT No. 83799

CHRISTOPHER B. BURKE ENGINEERING LTD.
9575 West Higgins Road, Suite 600
Rosemont, Illinois 60018
(847) 823-0500

CLIENT:

VILLAGE OF SCHAUMBURG
Engineering Department
101 Schaumburg Court
Schaumburg, IL. 60193-7806

NO.	DATE	NATURE OF REVISION	CHKD.
DSGN.	GS		
DWN.	GS		
CHKD.	JGS		

SCALE:
HORZ 1" = 5'
VERT 1" = 5'

TITLE :
CROSS SECTIONS
WALNUT LANE
C-91-108-04

PROJECT NO. 01-434
SHEET 87 OF 98
DRAWING NO. XS-31
DATE: 04/05/2005
FILE NAME: N:\SCHAUMBURG\01-434\DESIGN\WALN.LAY