85358

F.A.U. RTE.	SECTION	COUNTY	TOTAL SHEETS	SHEET NO.
5100	04-00526-00-BR	WINNEBAGO	17	16
STA. 13+00.00 TO STA. 13+60.00				
FED. ROAD DIST. NO. 7	ILLINOIS	PROJECT BHM-5099(63)		
CONTRACT NO. 85358				

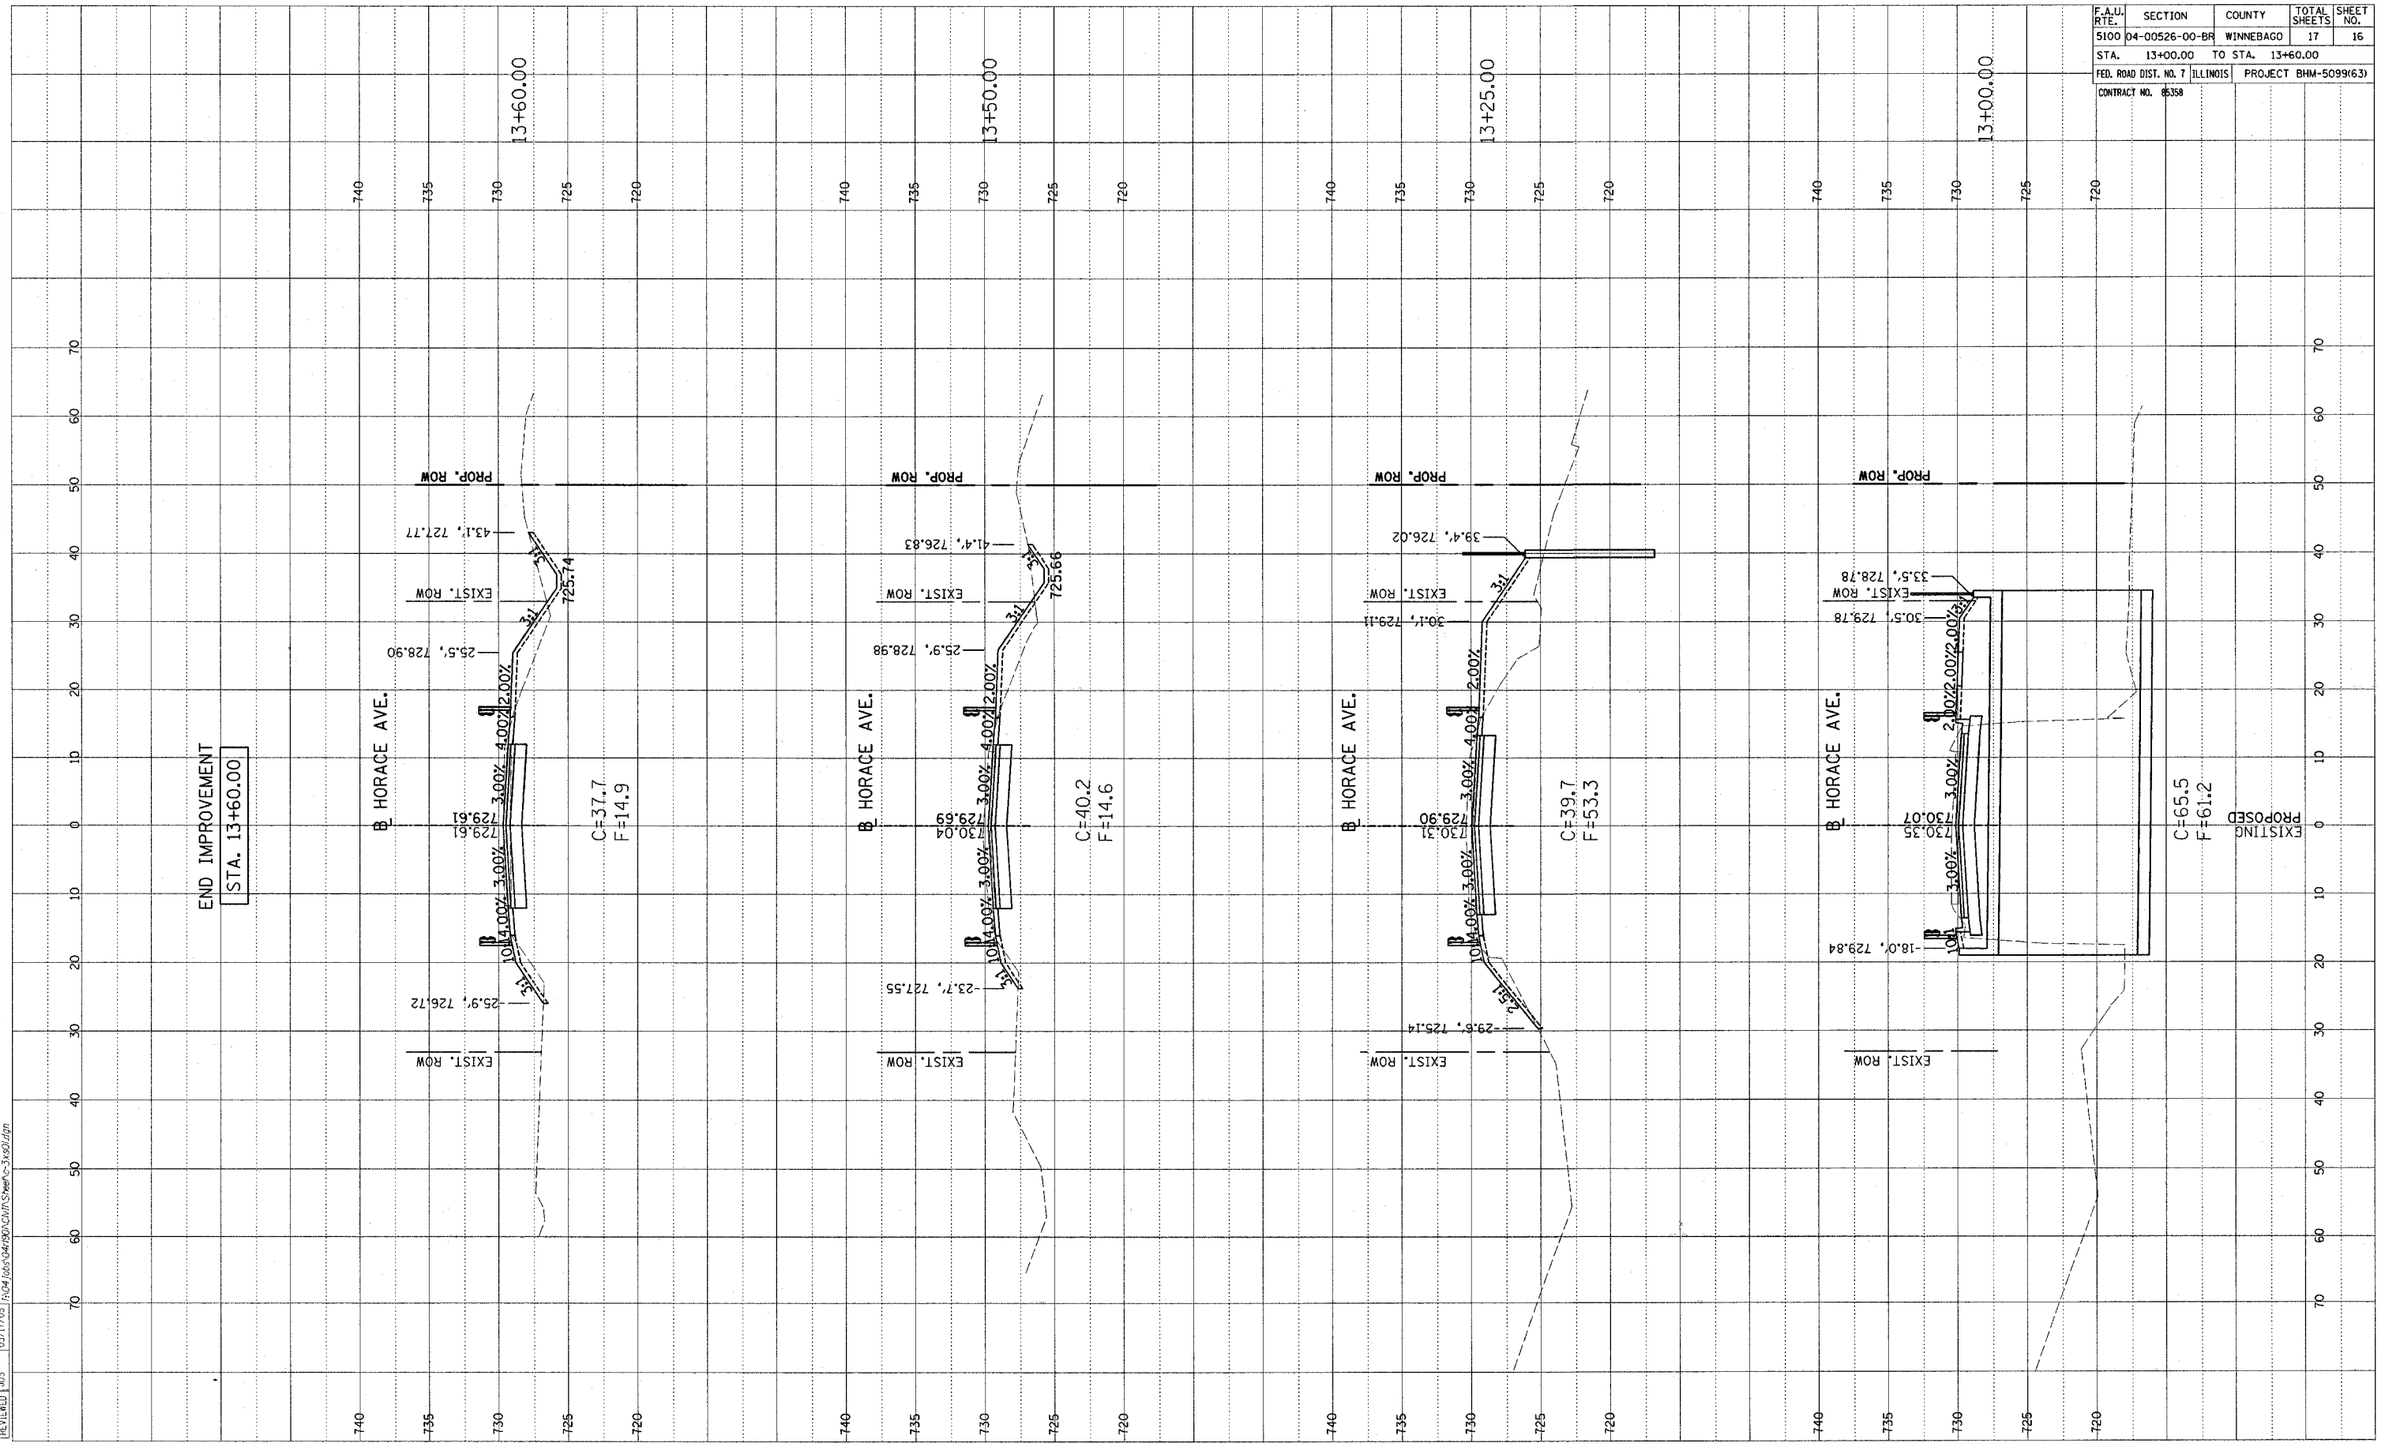

HANSON
Hanson Professional Services Inc.

LAYOUT	JDS	02/22/05	rla
DRAWN	JDS	03/16/05	03/17/2005
REVIEWED	JDS	03/17/05	f:\04 Jobs\04190\CIVIL\Sheet\c-3xs01.dgn