F.A. RTE.	SECTION	COUNTY	TOTAL SHEETS	SHEET NO.
	04-00001-00-PV	DEKALB	43	6
STA.		TO STA.		
FED. ROAD DIST. NO.	ILLINOIS	FED. AID PROJECT		

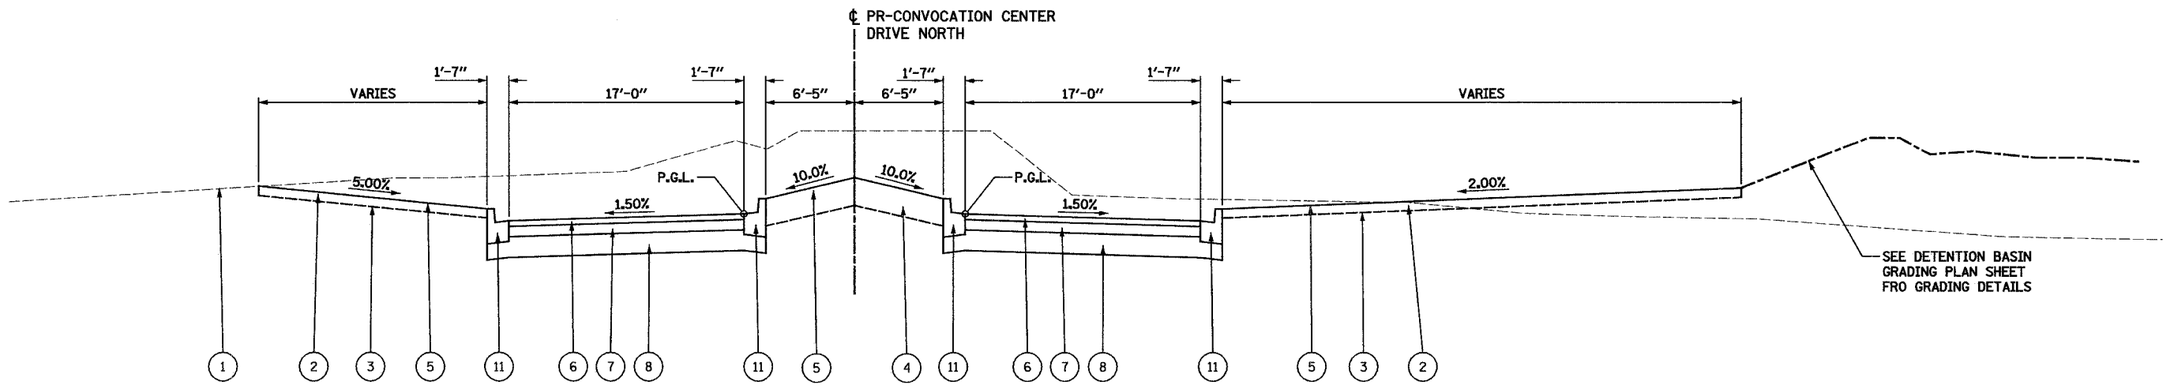

TYPICAL SECTION

STA. 56+00.00 TO STA. 57+00.00

LEGEND

1. EXISTING GROUND LINE
2. PROPOSED GROUND LINE
3. PROPOSED TOPSOIL FURNISH AND PLACE, 4"
4. PROPOSED TOPSOIL FURNISH AND PLACE, 12"
5. PROPOSED SEEDING, CLASS 2
6. PROPOSED BITUMINOUS CONCRETE SURFACE COURSE, SUPERPAVE, MIX "C", N50, 2.5"
7. PROPOSED BITUMINOUS CONCRETE BINDER COURSE, SUPERPAVE, IL-19.0, 4.5"
8. PROPOSED SUB-BASE GRANULAR MATERIAL, TYPE B, 9"
9. PROPOSED PORTLAND CEMENT CONCRETE SIDEWALK, 5"
10. PROPOSED AGGREGATE BASE COURSE, TYPE A, 4"
11. PROPOSED COMBINATION CONCRETE CURB AND GUTTER, TYPE B-6.12
12. PROPOSED LIGHT POLE AND BASE (SEE LIGHTING PLANS FOR LOCATIONS)

REVISIONS	
NAME	DATE

ILLINOIS DEPARTMENT OF TRANSPORTATION

SECTION 04-00001-00-PV
DEKALB COUNTY
NORTHERN ILLINOIS UNIVERSITY WEST ACCESS ROAD

CONVOCATION CENTER DRIVE NORTH
TYPICAL SECTION

SCALE: VERT. HORIZ.
DATE 04/05/05
DRAWN BY RLA
CHECKED BY MGD

HANSON
Hanson Professional Services Inc.
© Copyright Hanson Professional Services Inc. 2005

LAYOUT	RLA	10/03/05	mwh
DRAWN	RLA	04/05/05	04/14/2005
REVIEWED	MGD	04/05/05	I:\04JOBS\04\1899\Civil\Sheet\c-502117P.dgn