F.A. RTE.	SECTION	COUNTY	TOTAL SHEETS	SHEET NO.
	04-00001-00-PV	DEKALB	43	9
STA. 53+07.15		TO STA. 57+00.00		
FED. ROAD DIST. NO.	ILLINOIS	FED. AID PROJECT		

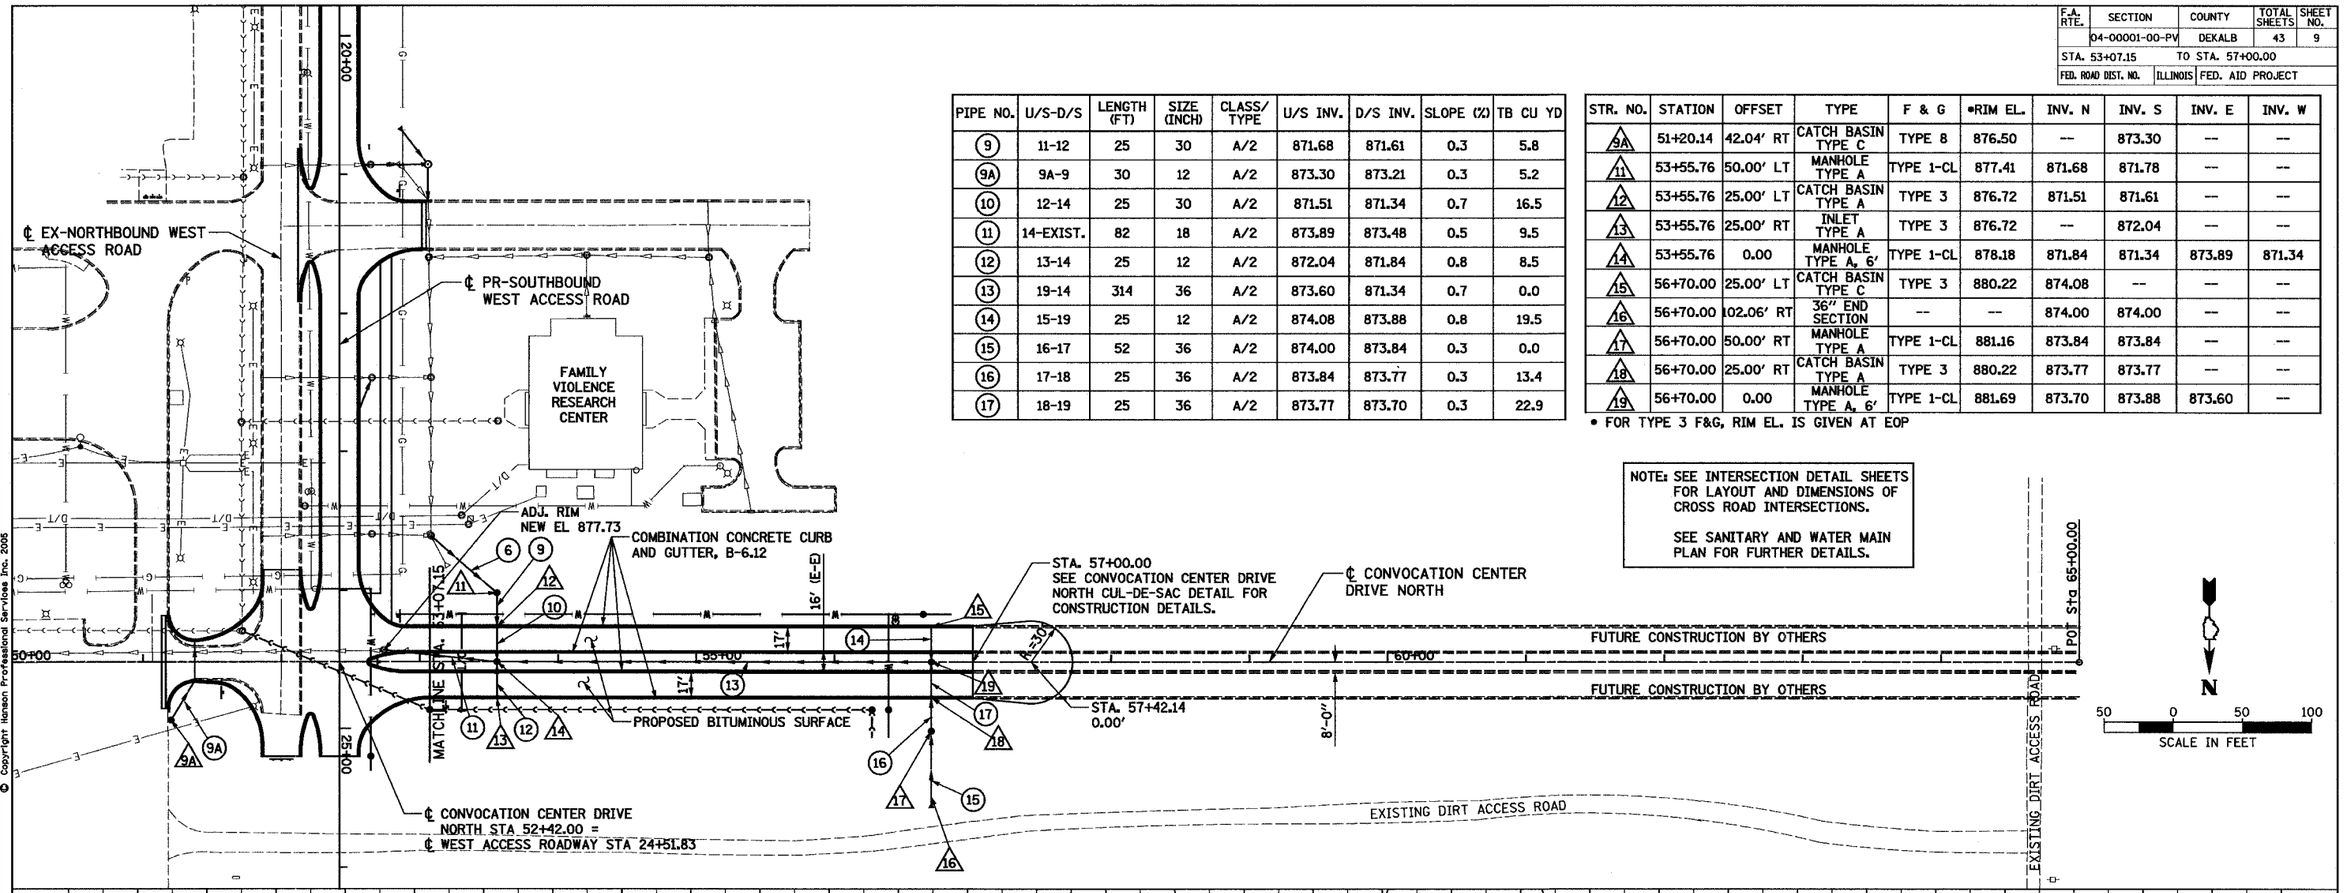

PIPE NO.	U/S-D/S	LENGTH (FT)	SIZE (INCH)	CLASS/ TYPE	U/S INV.	D/S INV.	SLOPE (%)	TB CU YD
9	11-12	25	30	A/2	871.68	871.61	0.3	5.8
9A	9A-9	30	12	A/2	873.30	873.21	0.3	5.2
10	12-14	25	30	A/2	871.51	871.34	0.7	16.5
11	14-EXIST.	82	18	A/2	873.89	873.48	0.5	9.5
12	13-14	25	12	A/2	872.04	871.84	0.8	8.5
13	19-14	314	36	A/2	873.60	871.34	0.7	0.0
14	15-19	25	12	A/2	874.08	873.88	0.8	19.5
15	16-17	52	36	A/2	874.00	873.84	0.3	0.0
16	17-18	25	36	A/2	873.84	873.77	0.3	13.4
17	18-19	25	36	A/2	873.77	873.70	0.3	22.9

STR. NO.	STATION	OFFSET	TYPE	F & G	•RIM EL.	INV. N	INV. S	INV. E	INV. W
9A	51+20.14	42.04' RT	CATCH BASIN TYPE C	TYPE 8	876.50	--	873.30	--	--
11	53+55.76	50.00' LT	MANHOLE TYPE A	TYPE 1-CL	877.41	871.68	871.78	--	--
12	53+55.76	25.00' LT	CATCH BASIN TYPE A	TYPE 3	876.72	871.51	871.61	--	--
13	53+55.76	25.00' RT	INLET TYPE A	TYPE 3	876.72	--	872.04	--	--
14	53+55.76	0.00	MANHOLE TYPE A, 6'	TYPE 1-CL	878.18	871.84	871.34	873.89	871.34
15	56+70.00	25.00' LT	CATCH BASIN TYPE C	TYPE 3	880.22	874.08	--	--	--
16	56+70.00	102.06' RT	36" END SECTION	--	--	874.00	874.00	--	--
17	56+70.00	50.00' RT	MANHOLE TYPE A	TYPE 1-CL	881.16	873.84	873.84	--	--
18	56+70.00	25.00' RT	CATCH BASIN TYPE A	TYPE 3	880.22	873.77	873.77	--	--
19	56+70.00	0.00	MANHOLE TYPE A, 6'	TYPE 1-CL	881.69	873.70	873.88	873.60	--

• FOR TYPE 3 F&G, RIM EL. IS GIVEN AT EOP

NOTE: SEE INTERSECTION DETAIL SHEETS FOR LAYOUT AND DIMENSIONS OF CROSS ROAD INTERSECTIONS.

SEE SANITARY AND WATER MAIN PLAN FOR FURTHER DETAILS.

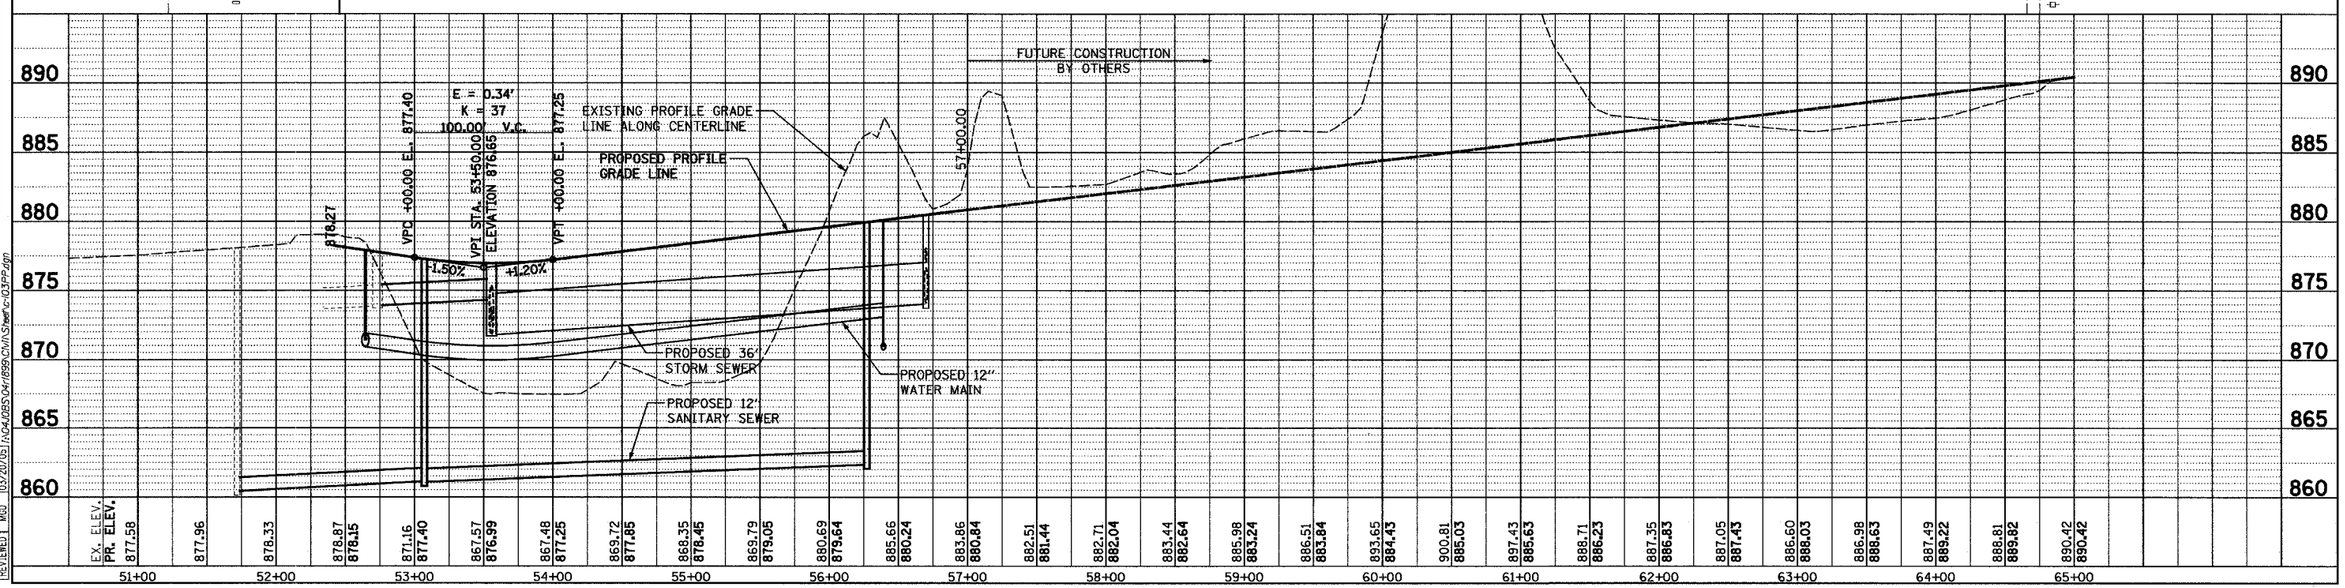

PLAN — SURVEYED / PLOTTED / ALIGNMENT CHECKED / R.L. OF RAY CHECKED / CADD FILE NAME / NOTE BOOK NO. / BY / DATE

PROFILE — SURVEYED / PLOTTED / GRADES CHECKED / B.M. NOTED / STRUCTURE NOTATNS CHKD / NOTE BOOK NO. / BY / DATE

HANSON
Hanson Professional Services Inc.
© Copyright Hanson Professional Services Inc. 2005

LAYOUT	RLA	01/03/05	mvh
DRAWN	RLA	03/20/05	04/14/2005
REVIEWED	MGD	03/20/05	N:\04\085\04-1899\CH\IN\Sheet-03PP.dgn