CONTRACT NO. 88753

F.A.P. RTE.	SECTION	COUNTY	TOTAL SHEETS	SHEET NO.
317	***	FULTON	684	74
STA.		TO STA.		
FED. ROAD DIST. NO.	ILLINOIS	FED. AID PROJECT		

***181,(18BRY&18BRY-1)BR,18B-1

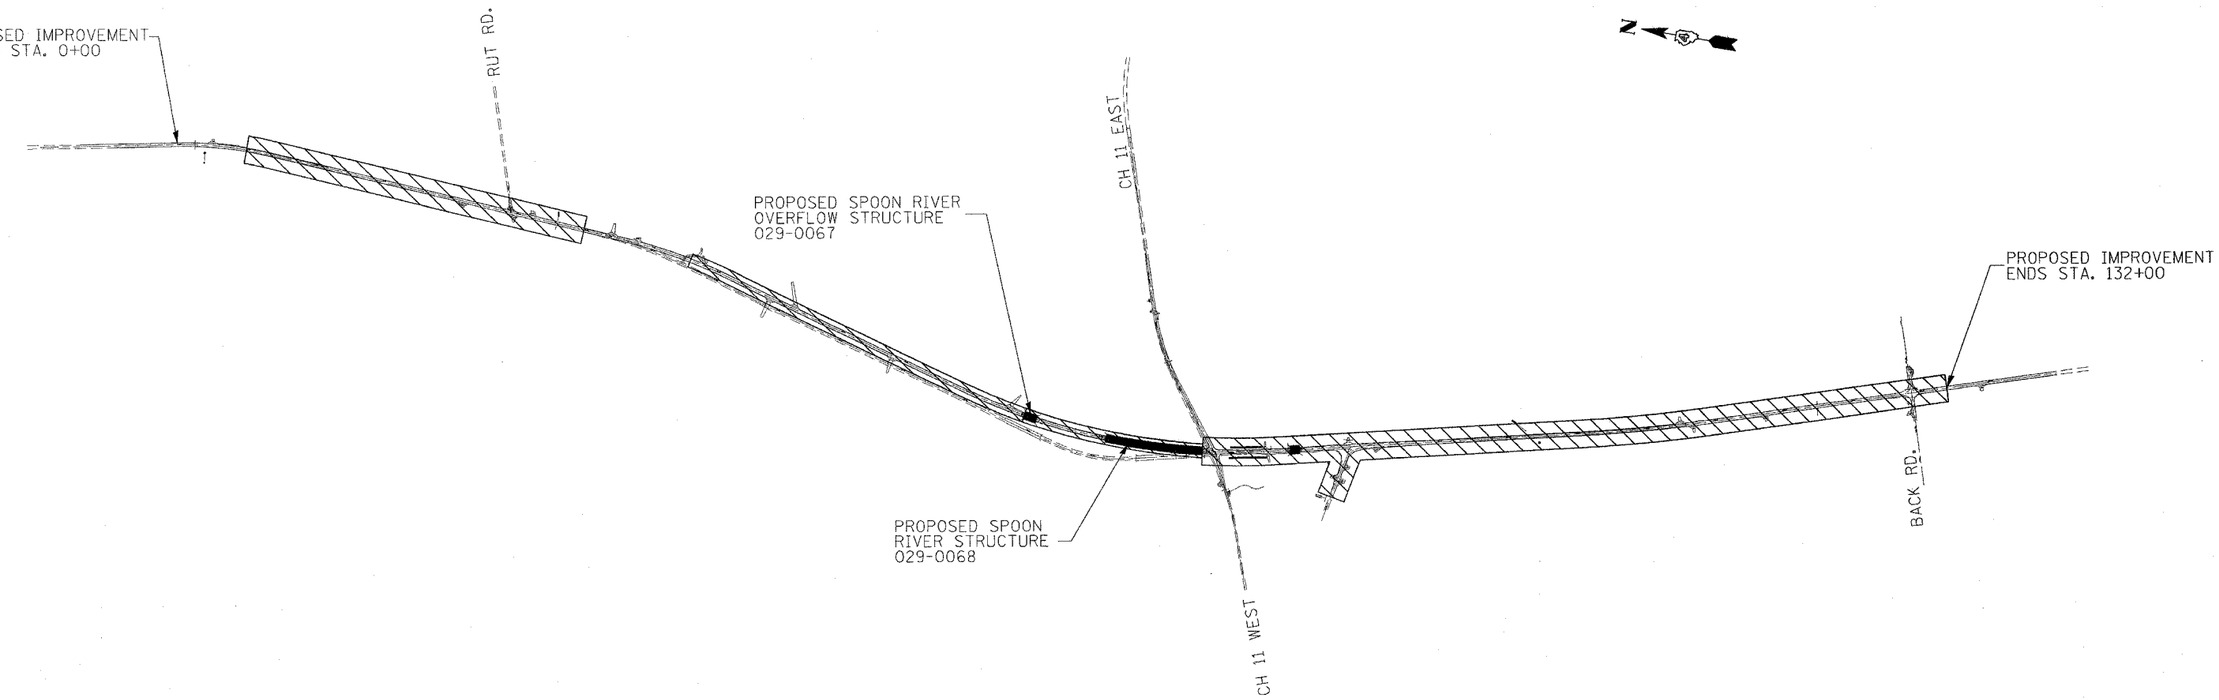

STAGE II

TRAFFIC

TRAFFIC ON EXISTING US24

CONSTRUCTION

COMPLETE EARTH EXCAVATION (WIDENING)

BITUMINOUS BINDER COURSE WIDENING

NEW PAVEMENT FOR THE NEW ALIGNMENT

COMPLETE TEMPORARY RUNAROUND PAVEMENT AND TEMPORARY STRUCTURE

BEGIN PROPOSED SPOON RIVER OVERFLOW AND SPOON RIVER STRUCTURES

REVISIONS	
NAME	DATE

ILLINOIS DEPARTMENT OF TRANSPORTATION

STAGE II OVERVIEW

SCALE: VERT. HORIZ.

DATE

DRAWN BY

CHECKED BY

PLOT DATE = 4/7/2005
FILE NAME = e:\srv2\ds13\us24spoon-ph-2\stagingtypicals.dgn
PLOT SCALE = 50.0000 ' / IN.
USER NAME = haggsamd