F.A. RTE.	SECTION	COUNTY	TOTAL SHEETS	SHEET NO.
317	***	FULTON	684	97
STA. 76+00		TO STA. 81+00		
FED. ROAD DIST. NO.	ILLINOIS	FED. AID PROJECT		

*** 181,(18BRY&18BRY-1)BR,18B-1
CONTRACT* 88753

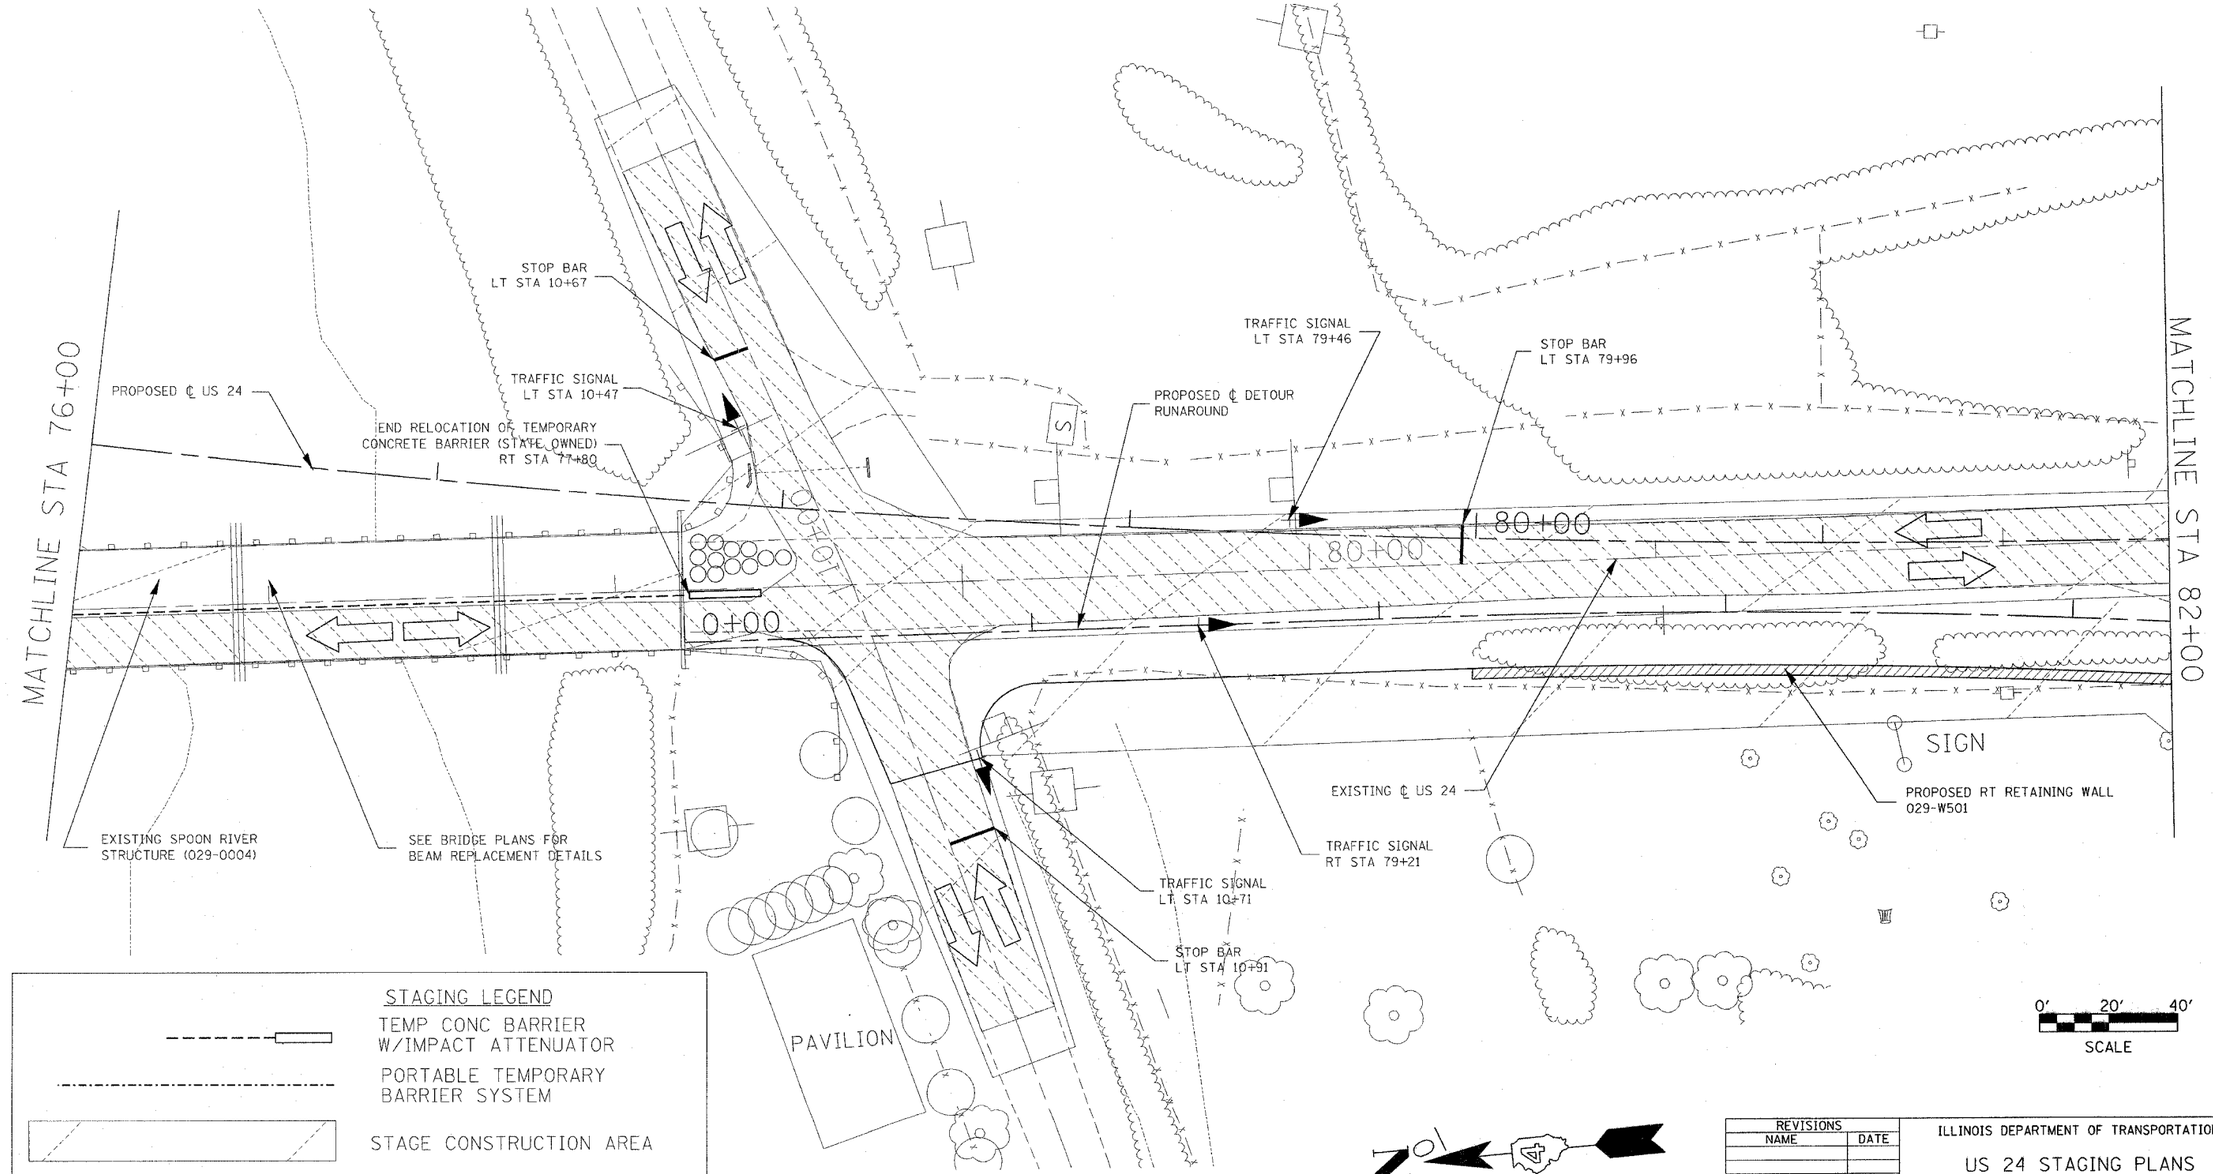

STAGING LEGEND

TEMP CONC BARRIER W/IMPACT ATTENUATOR

PORTABLE TEMPORARY BARRIER SYSTEM

STAGE CONSTRUCTION AREA

TRAFFIC LANE

REVISIONS NAME	DATE

ILLINOIS DEPARTMENT OF TRANSPORTATION

US 24 STAGING PLANS STAGE IB STA 76+00 TO 82+00

SCALE: VERT.
HORIZ.
DATE **DATE**

DRAWN BY
CHECKED BY

PLOT DATE = 4/7/2005
FILE NAME = c:\projects\us24spoon_ph_2\stagingsheets1&2.dgn
PLOT SCALE = 200.0000 ' / IN.
REFERENCE = REF