F.A. RTE.	SECTION	COUNTY	TOTAL SHEETS	SHEET NO.
315/317	***	FULTON	684	106
STA. 90+00		TO STA. 120+00		
FED. ROAD DIST. NO.	ILLINOIS	FED. AID PROJECT		

*** 18I,(18BRY&18BRY-1)BR,18B-1
CONTRACT# 88753

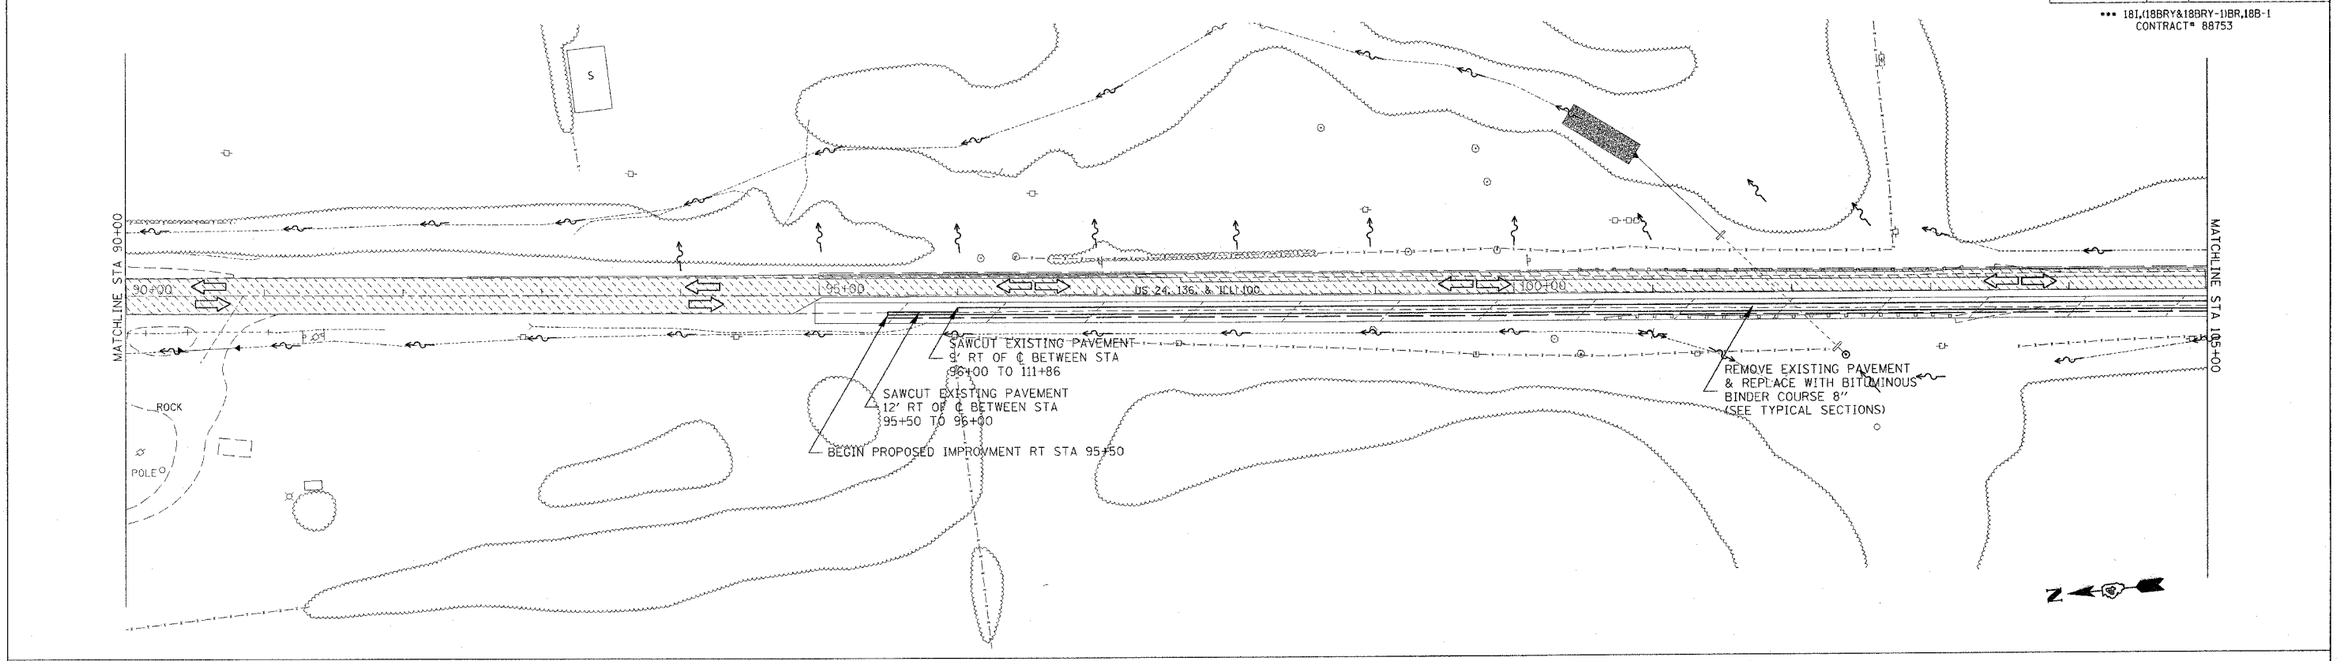

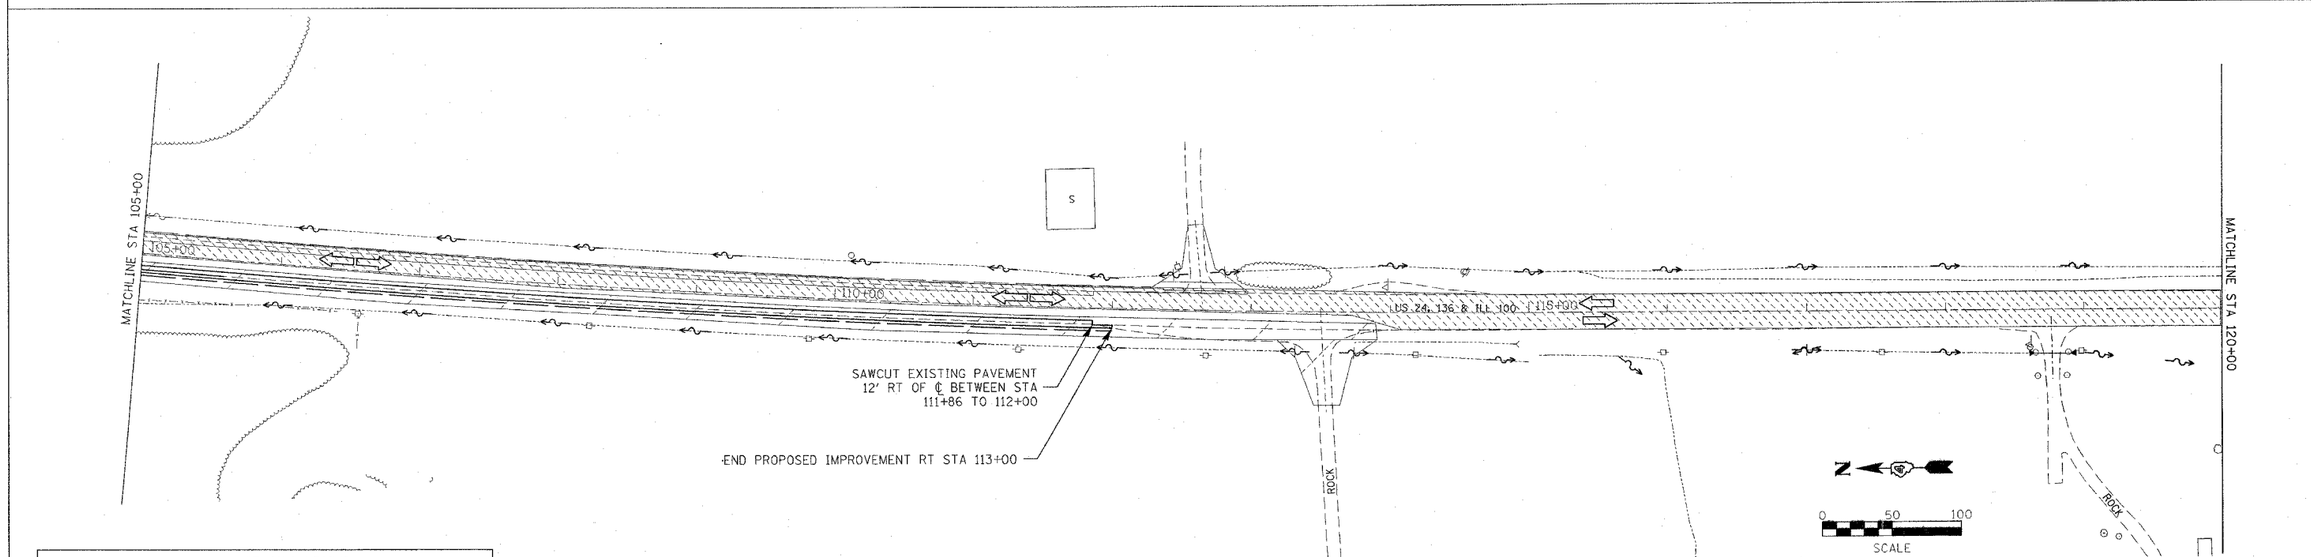

STAGING LEGEND

- STAGE CONSTRUCTION AREA
- TRAFFIC LANE TO BE USED IN THIS STAGE
- TEMPORARY CONCRETE BARRIER W/IMPACT ATTENUATOR
- PORTABLE TEMPORARY BARRIER SYSTEM

REVISIONS	
NAME	DATE

ILLINOIS DEPARTMENT OF TRANSPORTATION

US 24 STAGING PLANS
STAGE IIC
STA 90+00 TO 120+00

SCALE: VERT. HORIZ.
DATE $$DATE$$
DRAWN BY
CHECKED BY

PLOT DATE = 4/7/2005
FILE NAME = c:\projects\us24spoon_ph_2\stagingsheets1&2.dgn
PLOT SCALE = 49.9999 ' / IN.
REFERENCE = REF
DGN-ONLY