CONTRACT NO. 88753

F.A.P. RTE.	SECTION	COUNTY	TOTAL SHEETS	SHEET NO.
317	***	FULTON	684	107
STA. 18+00		TO STA. 47+00		
FED. ROAD DIST. NO.	ILLINOIS	FED. AID PROJECT		

*** 18I,(18BRY&18BRY-1)BR,18B-1

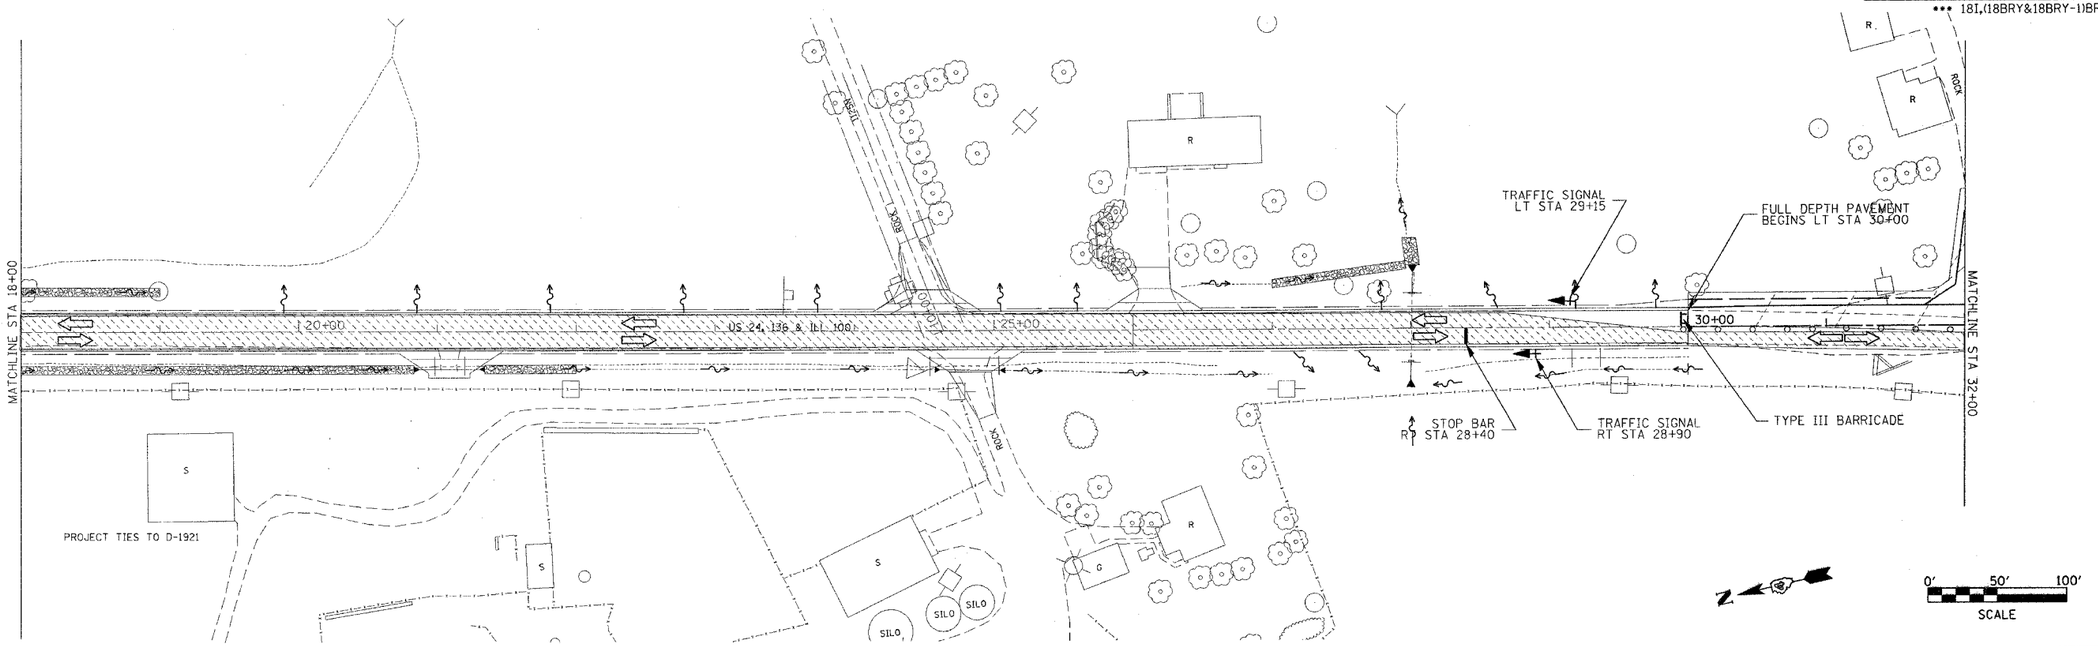

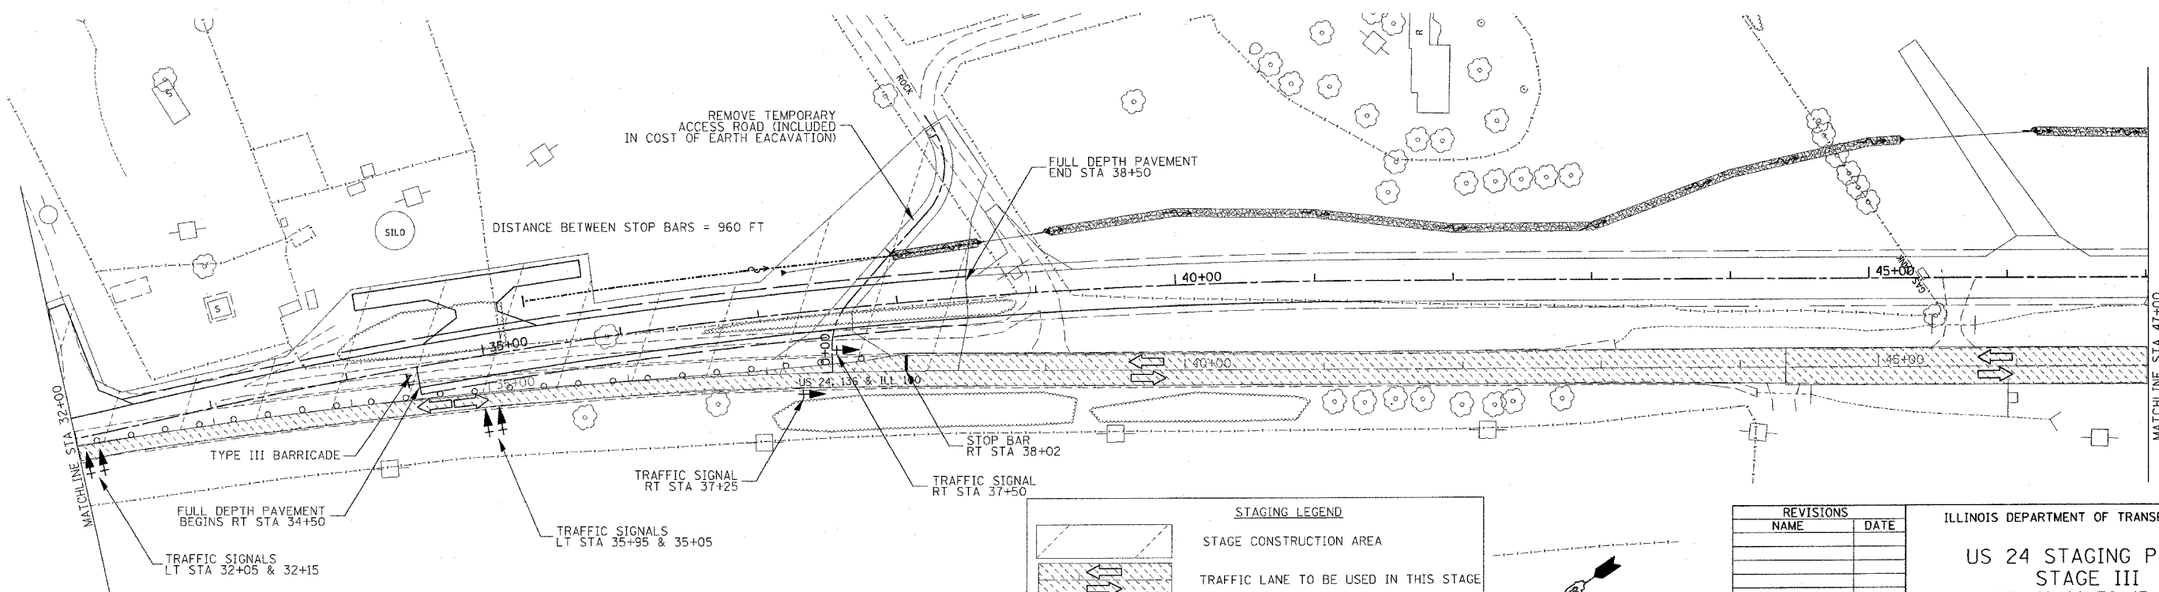

STAGING LEGEND

- STAGE CONSTRUCTION AREA
- TRAFFIC LANE TO BE USED IN THIS STAGE
- TEMPORARY CONCRETE BARRIER W/IMPACT ATTENUATOR
- PORTABLE TEMPORARY BARRIER SYSTEM

REVISIONS	
NAME	DATE

ILLINOIS DEPARTMENT OF TRANSPORTATION

US 24 STAGING PLANS
STAGE III
STA 18+00 TO 47+00

SCALE: VERT. HORIZ.

DATE

DRAWN BY

CHECKED BY

PLOT DATE = 4/7/2005
FILE NAME = g:\projects\u24fpoon_ph_2\stagingsheets3&5.dgn
PLOT SCALE = 50.0000 ' / IN.
USER NAME = hengwend