CONTRACT NO88753

F.A.P. RTE.	SECTION	COUNTY	TOTAL SHEETS	SHEET NO.
317		FULTON	684	280

STA. 2+46.57 TO STA. 2+46.57

FED. ROAD DIST. NO. | ILLINOIS | FED. AID PROJECT

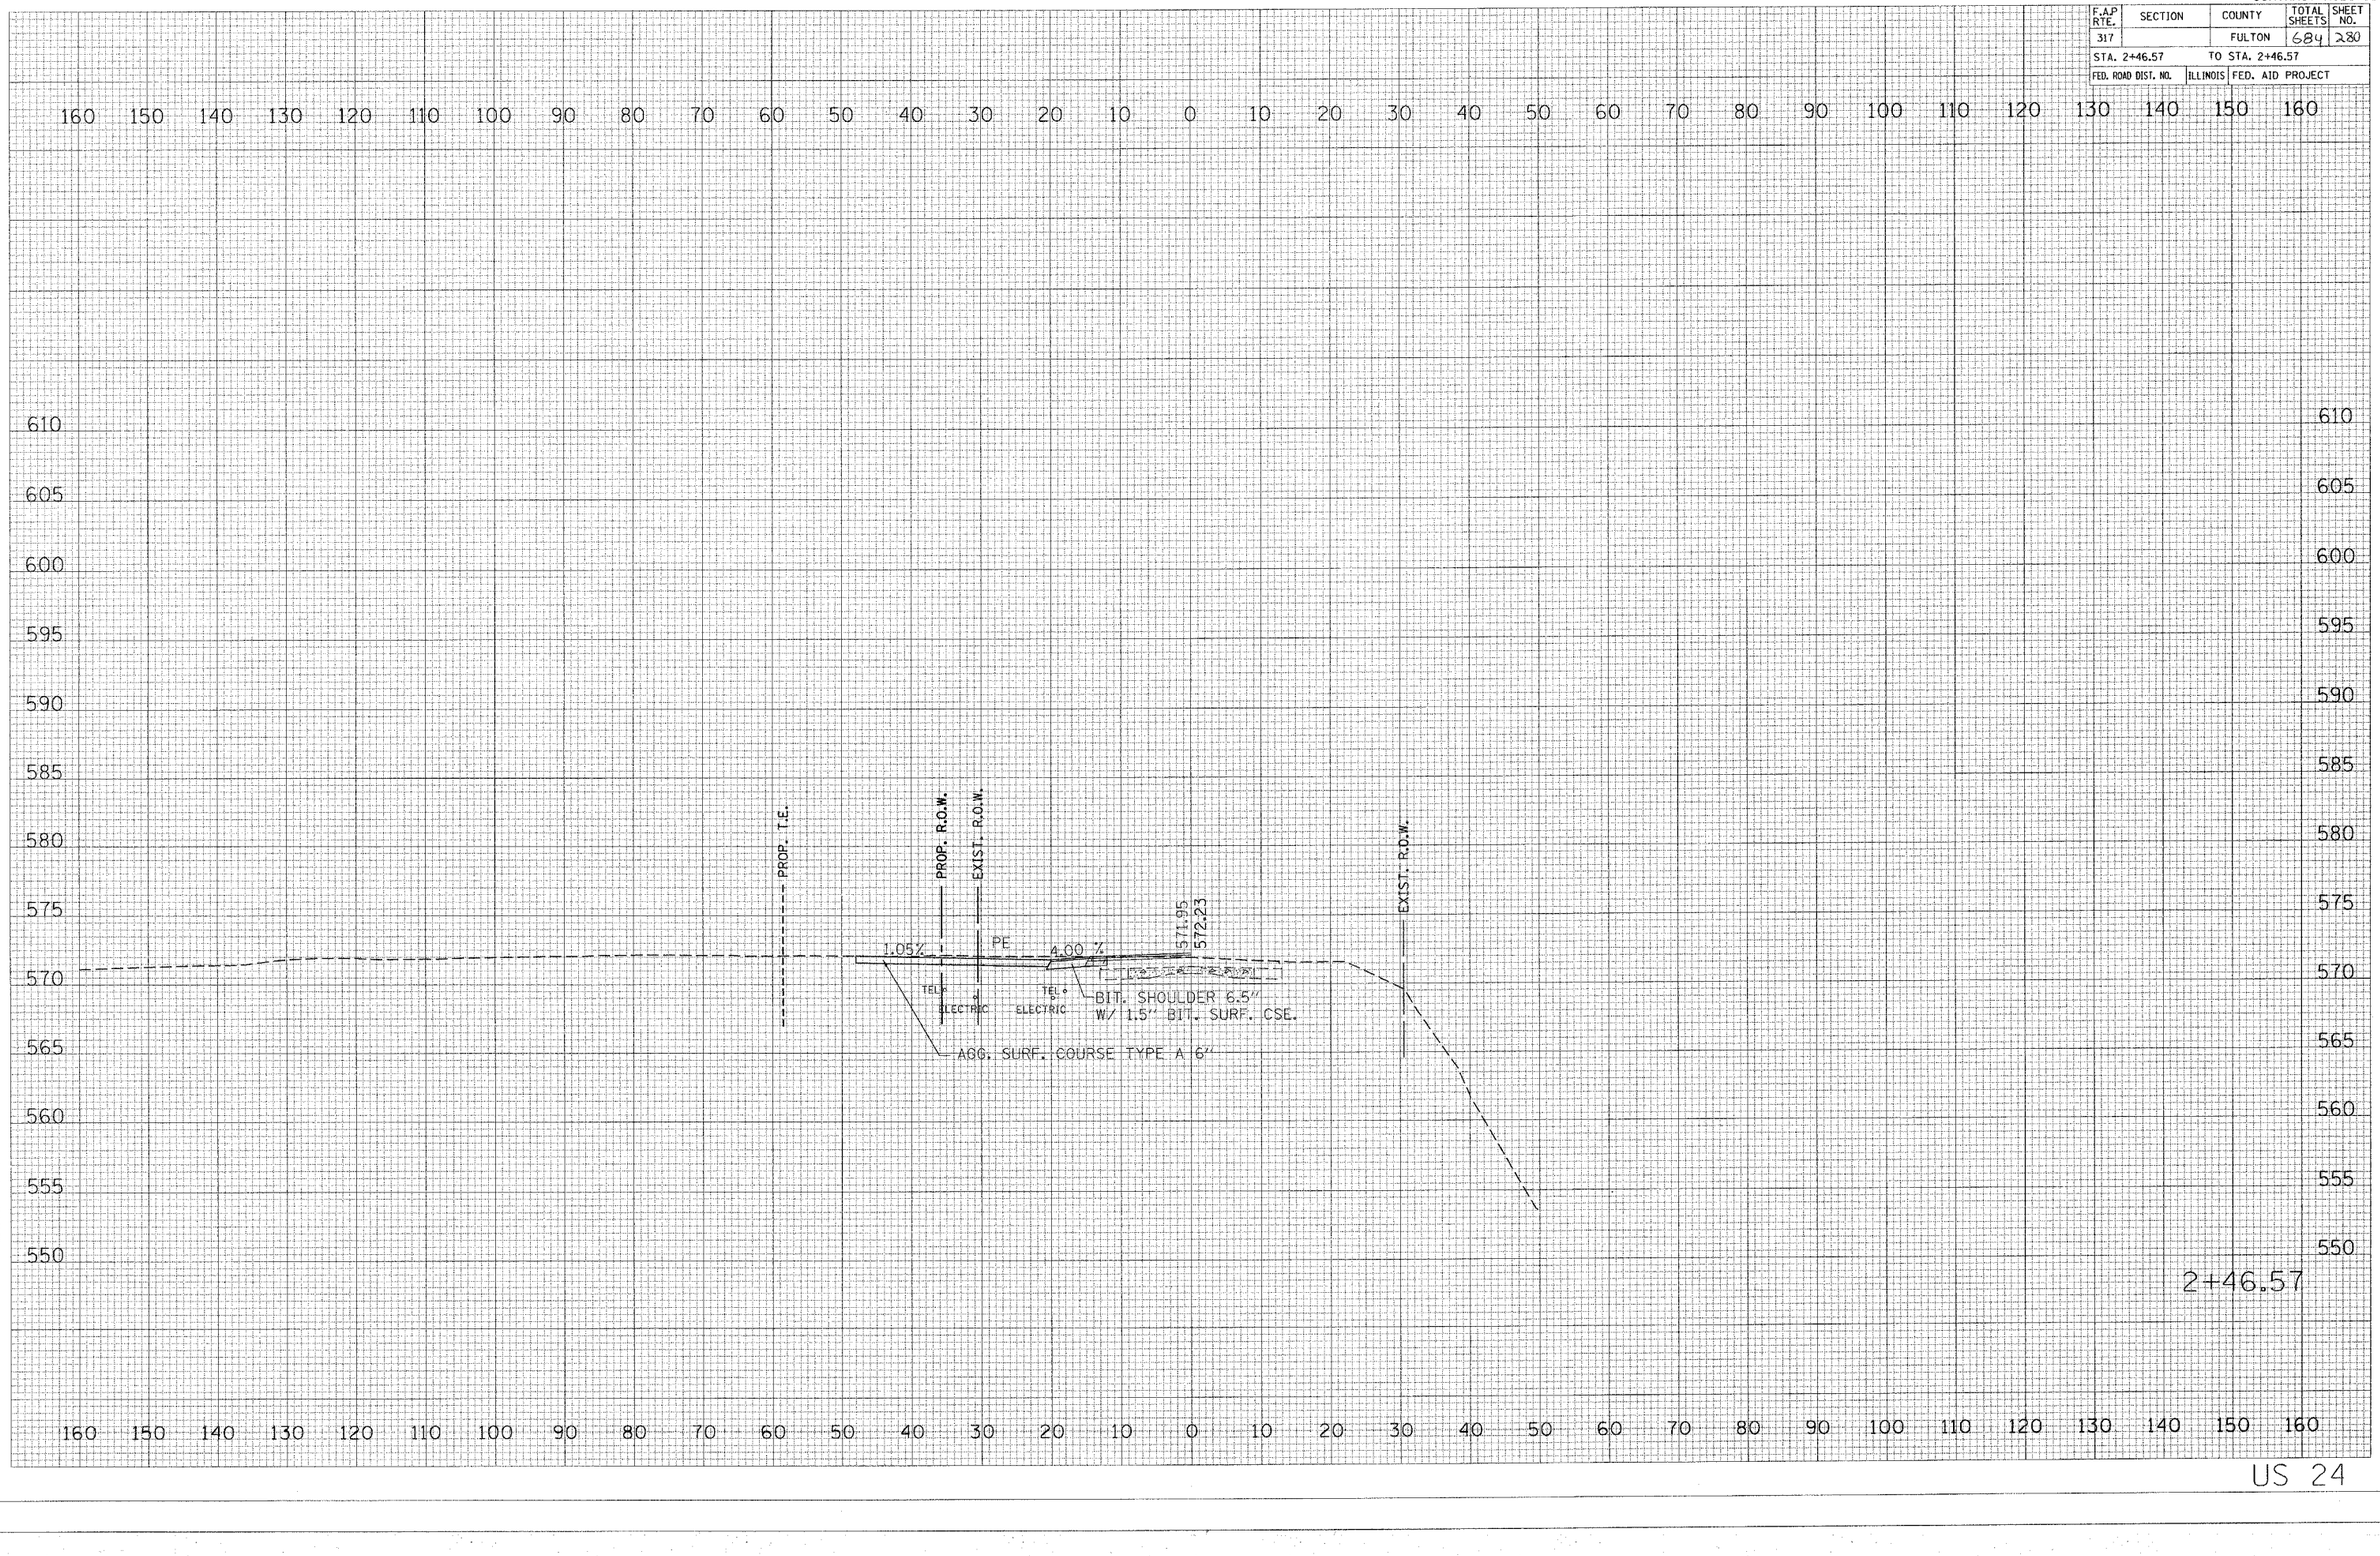

FINAL SURVEY — SURVEYED / PLOTTED / TEMPLATE / AREAS CHECKED — NOTE BOOK / NO. — BY / DATE

ORIGINAL SURVEY — SURVEYED / PLOTTED / TEMPLATE / AREAS CHECKED — NOTE BOOK / NO. — BY / DATE

PLOT DATE = 4/6/2005
FILE NAME = c:\projects\us24spoon_ph_2\sheets\ks0800d01.dgn
PLOT SCALE = 10.0000 ' / IN.
USED NAME = haggard