CONTRACT NO88753

F.A.P RTE.	SECTION	COUNTY	TOTAL SHEETS	SHEET NO.
317		FULTON	684	306
STA. 26+50.00		TO STA. 26+50.00		
FED. ROAD DIST. NO.	ILLINOIS	FED. AID PROJECT		

	BY	DATE
FINAL SURVEY	SURVEYED	
NOTE BOOK	PLOTTED	
NO.	TEMPLATE	
	AREAS CHECKED	

	BY	DATE
ORIGINAL SURVEY	SURVEYED	
	PLOTTED	
	TEMPLATE	
NO.	AREAS CHECKED	
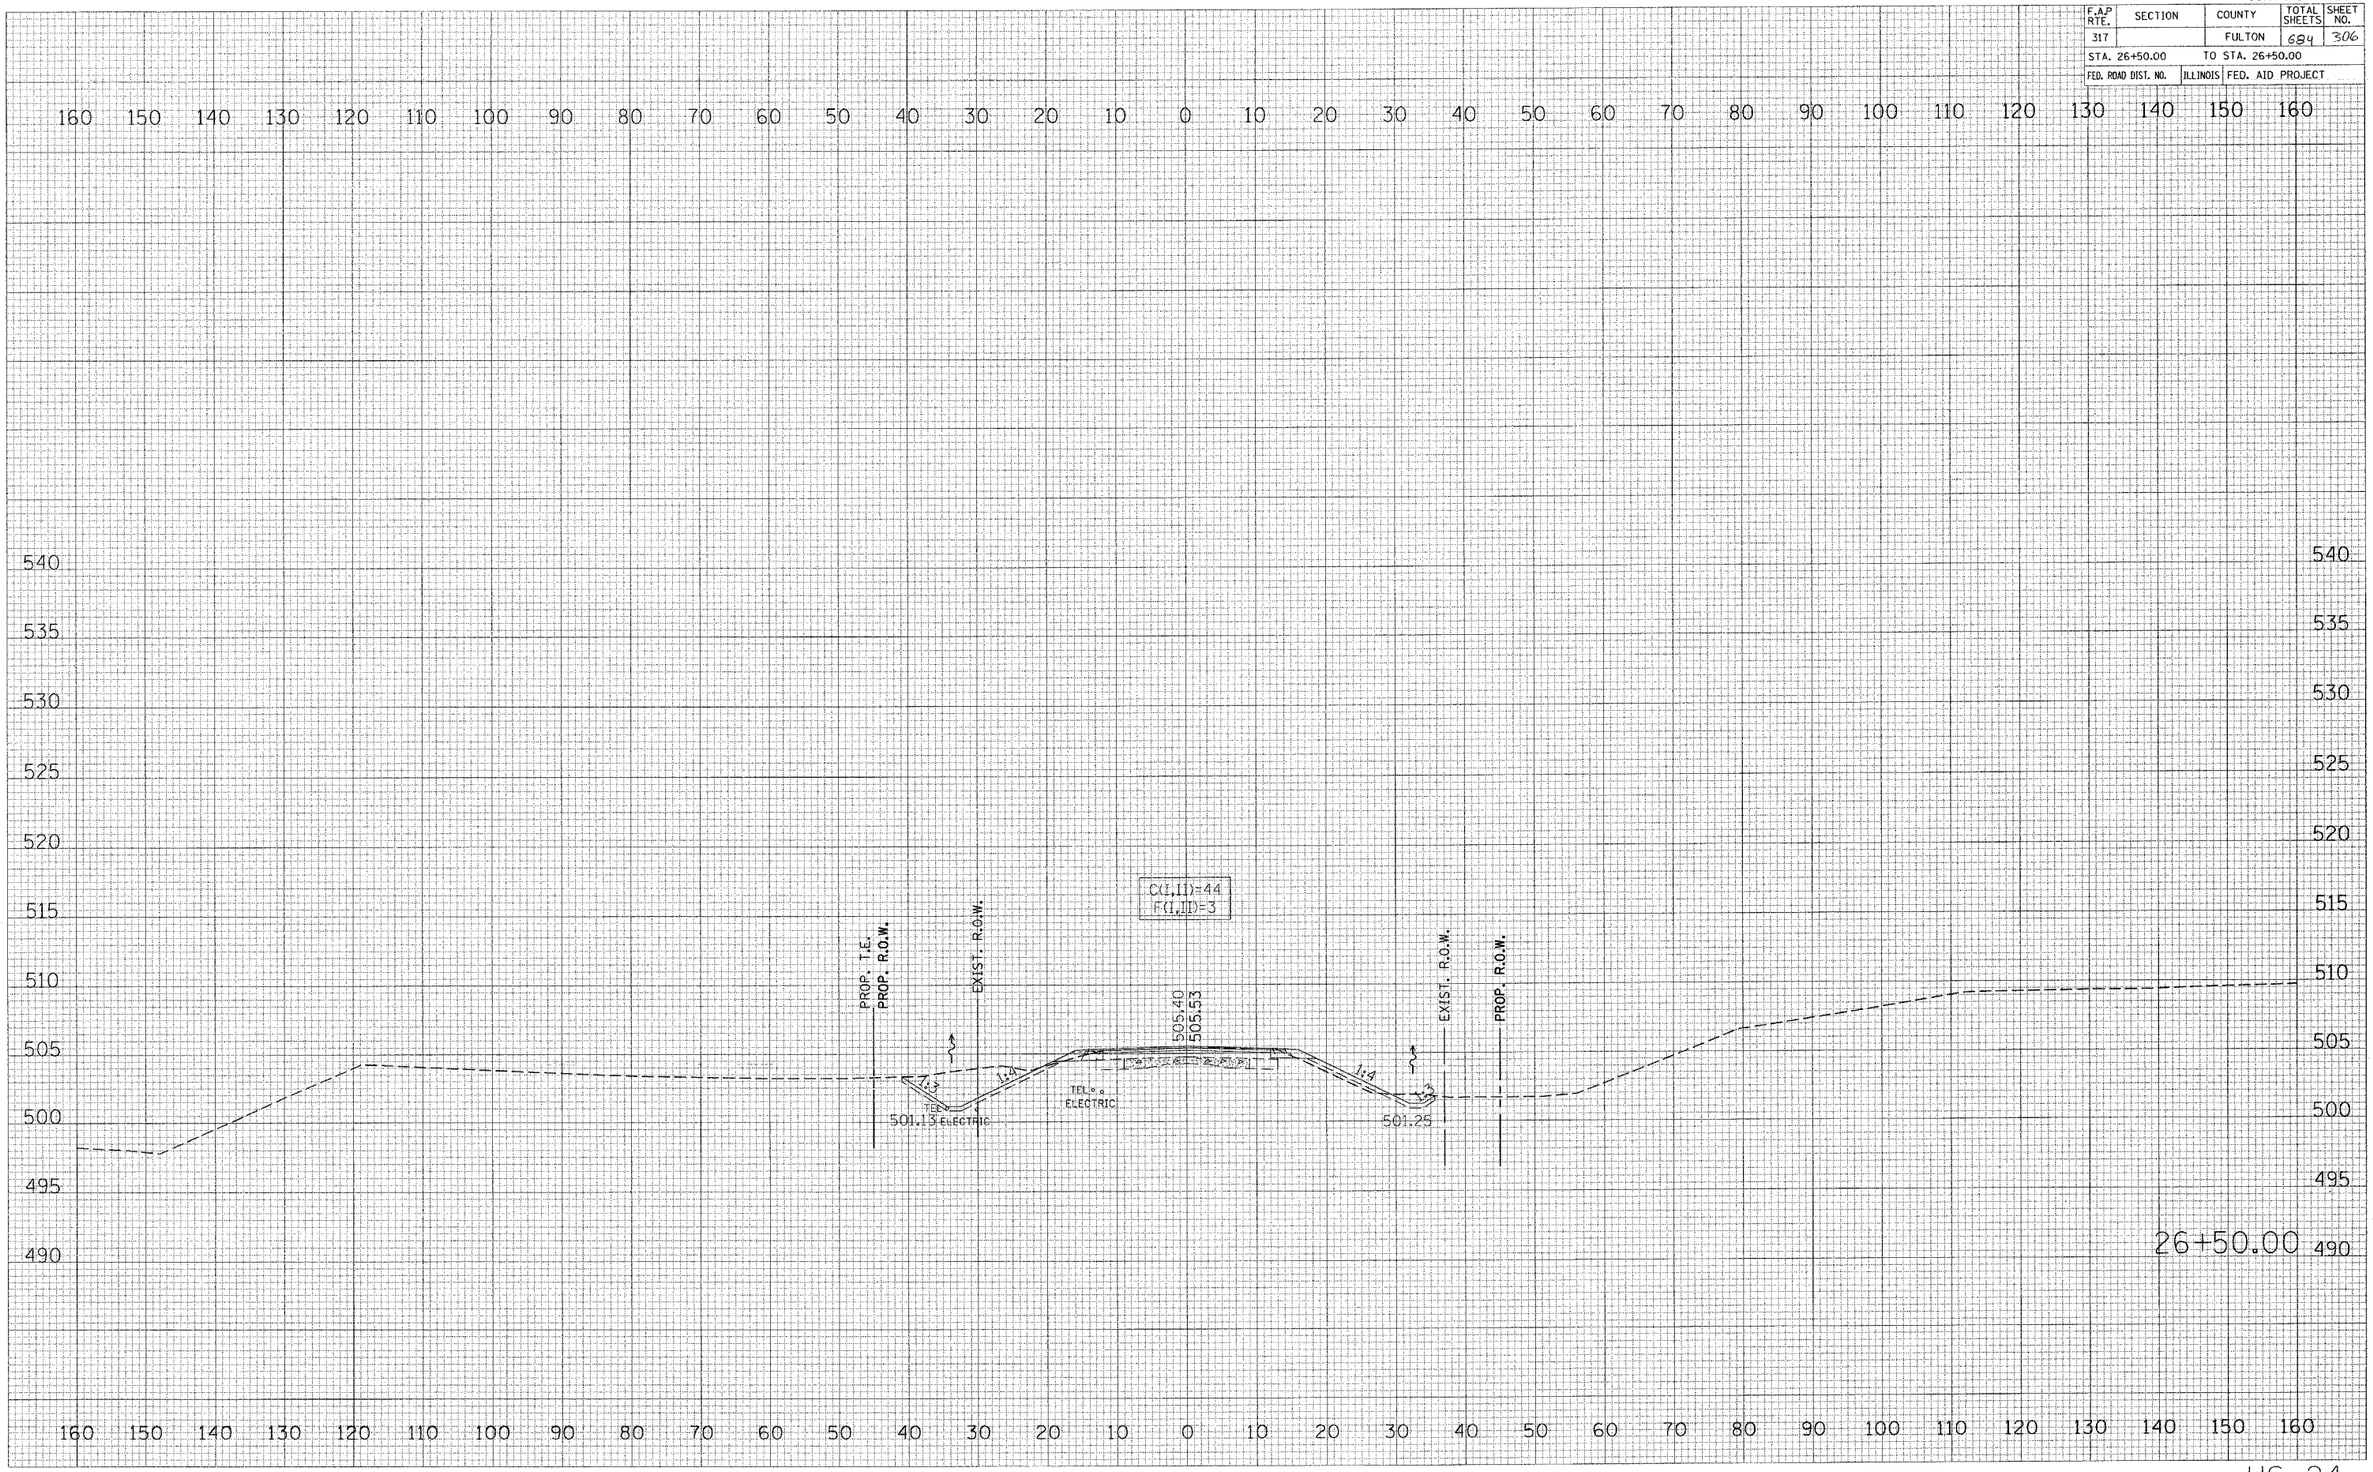
PLOT DATE = 4/6/2005
FILE NAME = c:\projects\us24spoon_ph_2\sheets\us24spoon_ph_2_pltsht_306.dgn
PLOT SCALE = 10.000 '/ IN.
USER NAME = heggsmd