CONTRACT N088753

F.A.P RTE.	SECTION	COUNTY	TOTAL SHEETS	SHEET NO.
317		FULTON	684	442

STA. 101+50.00 TO STA. 101+50.00

FED. ROAD DIST. NO. | ILLINOIS | FED. AID PROJECT

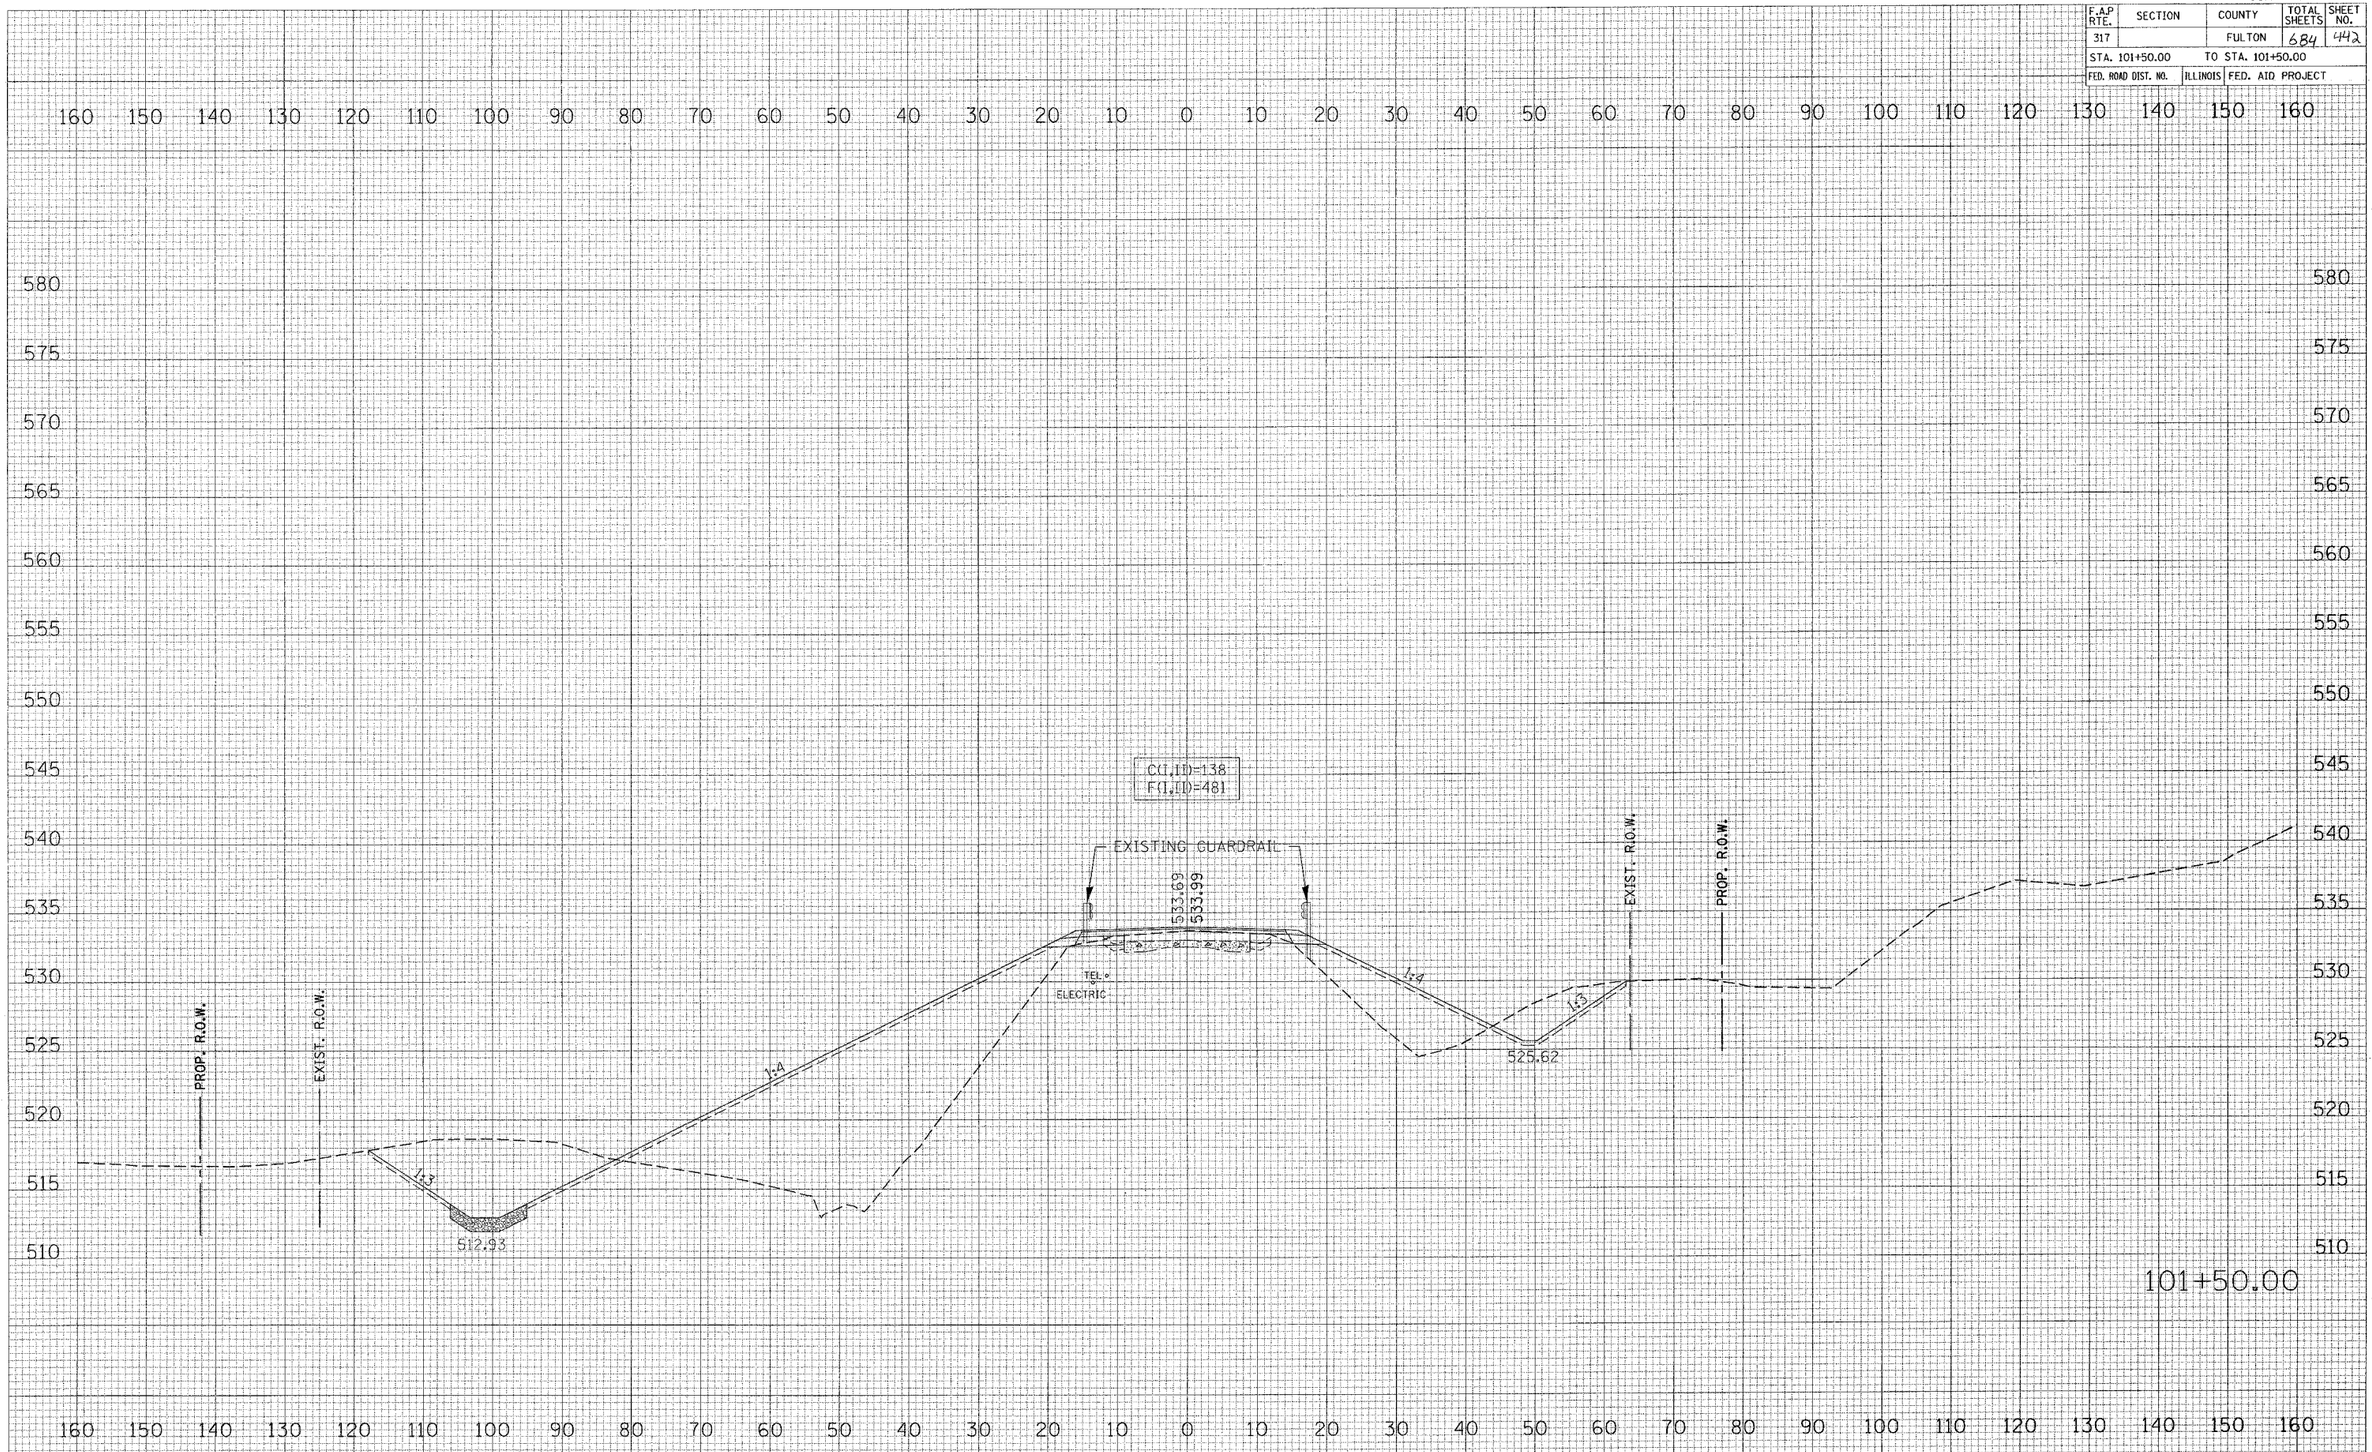

US 24