CONTRACT NO.88753

| F.A.P RTE. | SECTION | COUNTY | TOTAL SHEETS | SHEET NO. |
|---|---|---|---|---|
| 317 | | FULTON | 684 | 450 |
| STA. 106+00.00 | | TO STA. 106+00.00 | | |
| FED. ROAD DIST. NO. | ILLINOIS | FED. AID PROJECT | | |

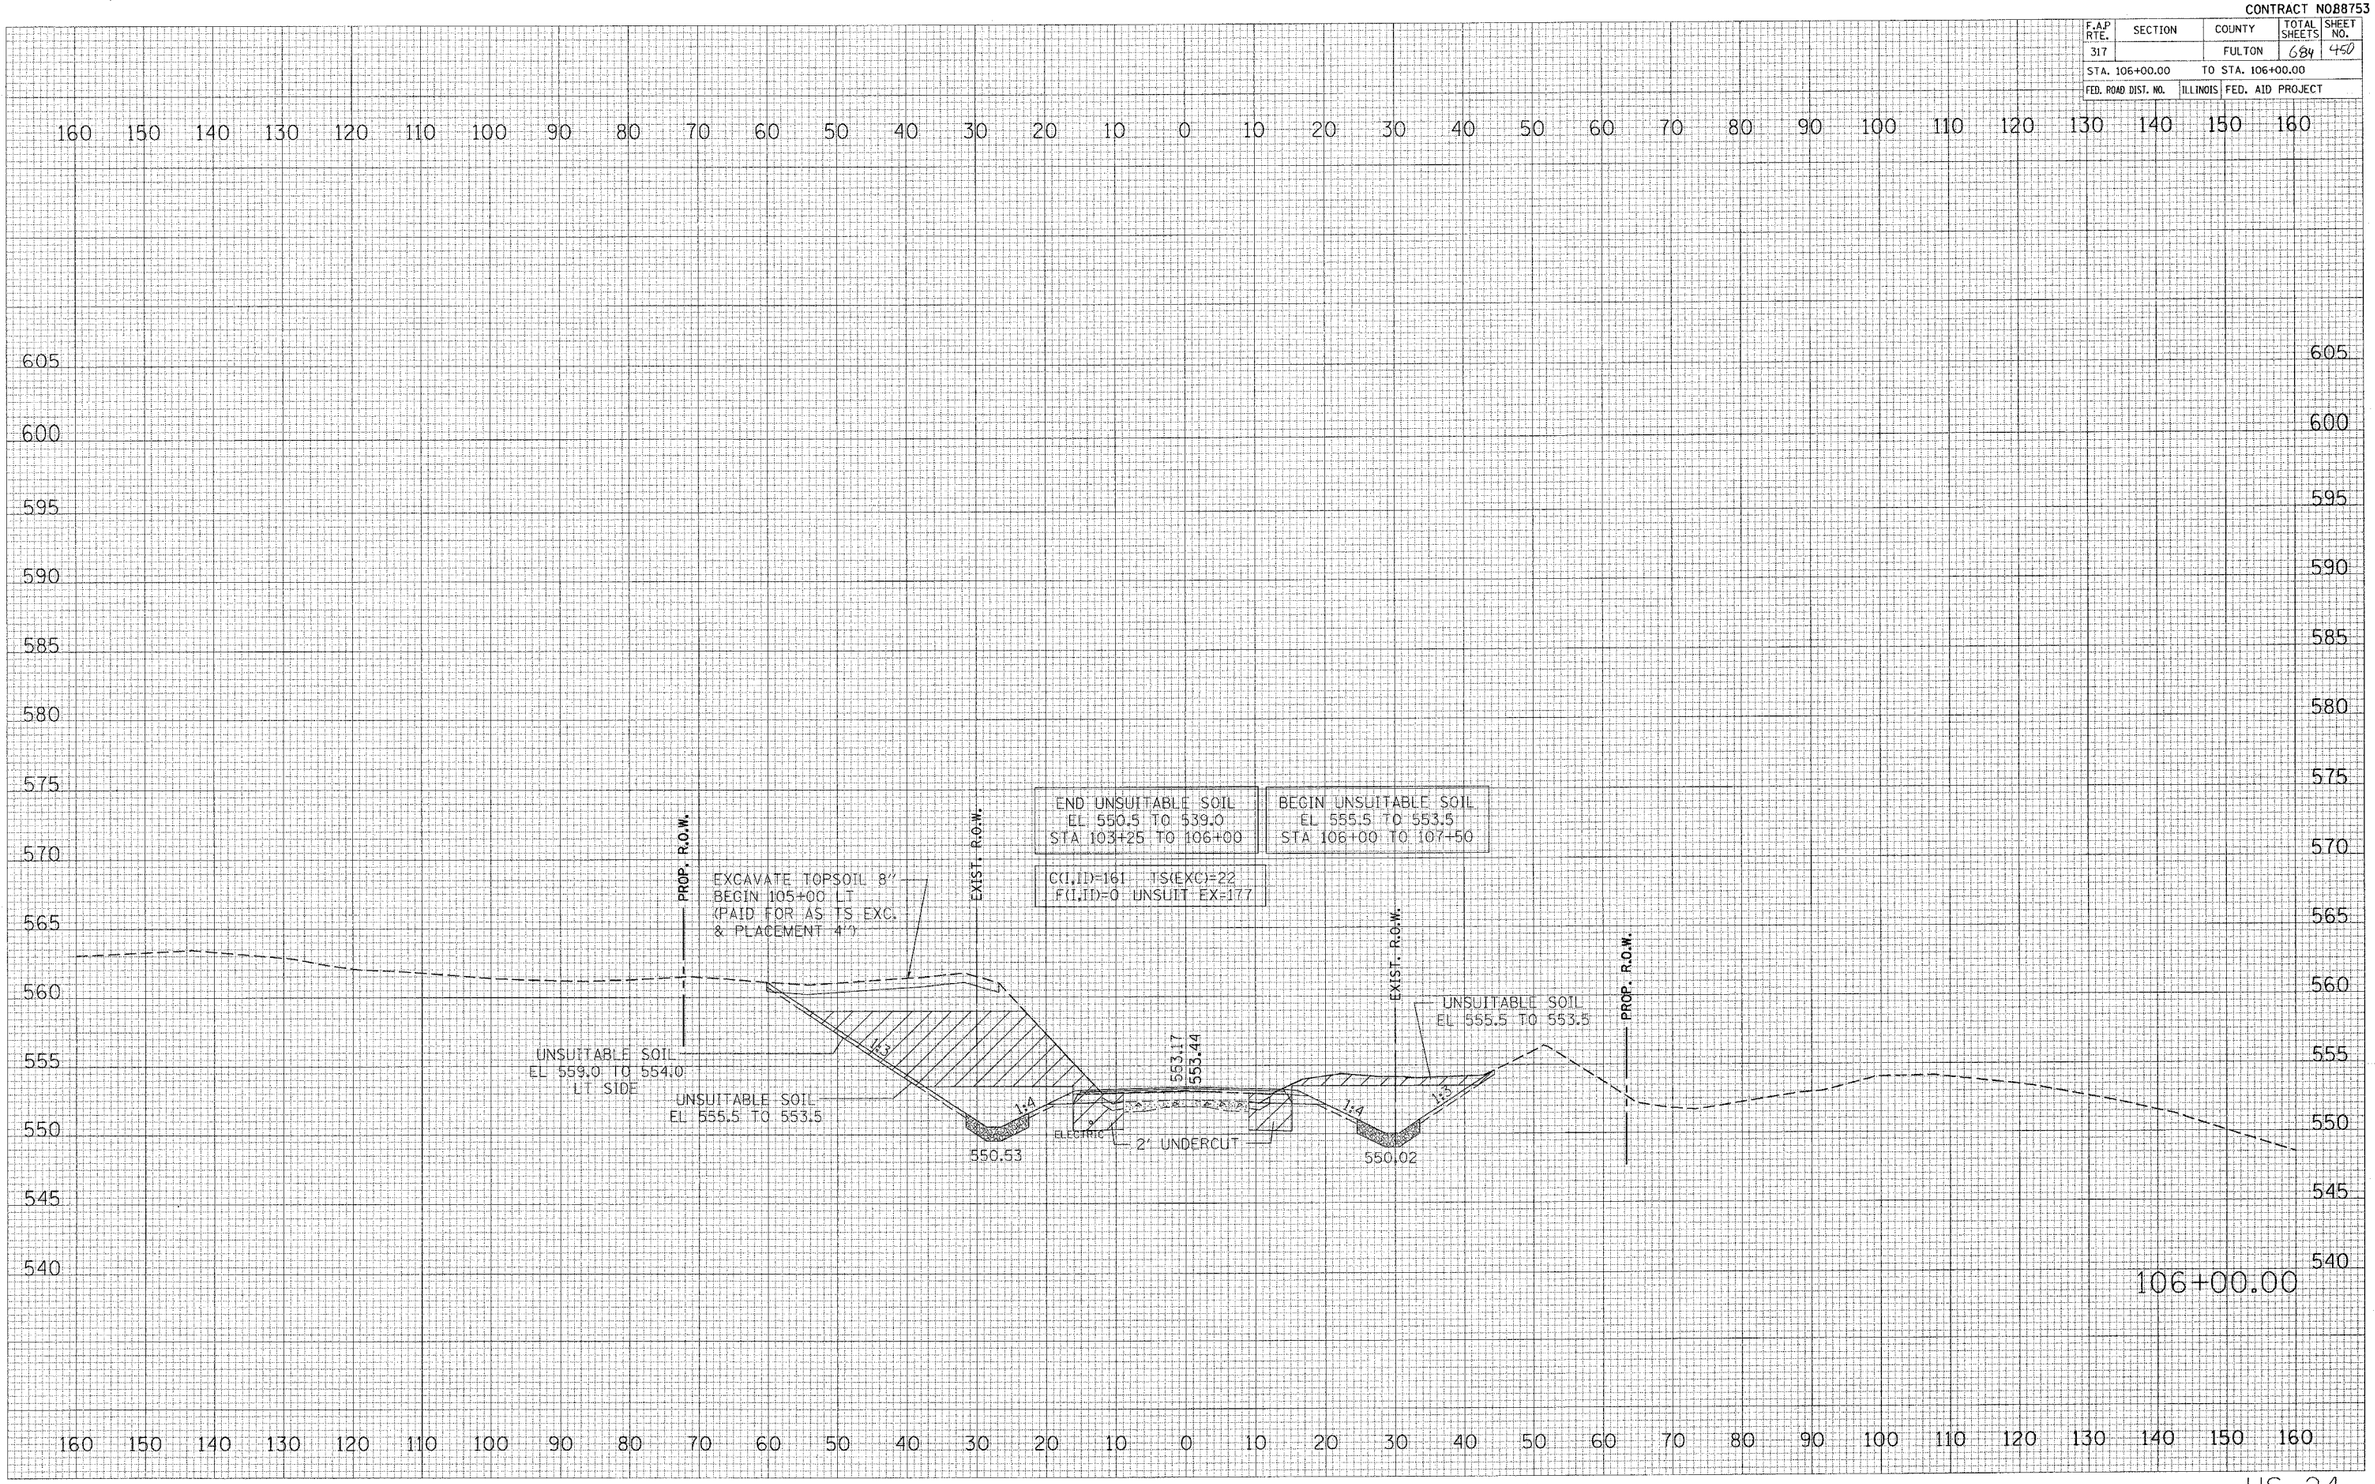


US 24

FINAL SURVEY | NOTE BOOK NO. | SURVEYED | PLOTTED | TEMPLATE | AREAS | AREAS CHECKED | BY | DATE

ORIGINAL SURVEY | NO. | SURVEYED | PLOTTED | TEMPLATE | AREAS | AREAS CHECKED | BY | DATE

PLOT DATE = 4/6/2005
FILE NAME = o:\projects\us24spoon_ph_2\sheets\ss24spoon.dgn
PLOT SCALE = 10.0000 ' / IN.
USER NAME = twggwmd