CONTRACT NO88753

F.A.P RTE.	SECTION	COUNTY	TOTAL SHEETS	SHEET NO.
317		FULTON	684	456
STA. 113+48.78		TO STA. 115+00.00		
FED. ROAD DIST. NO.	ILLINOIS	FED. AID PROJECT		

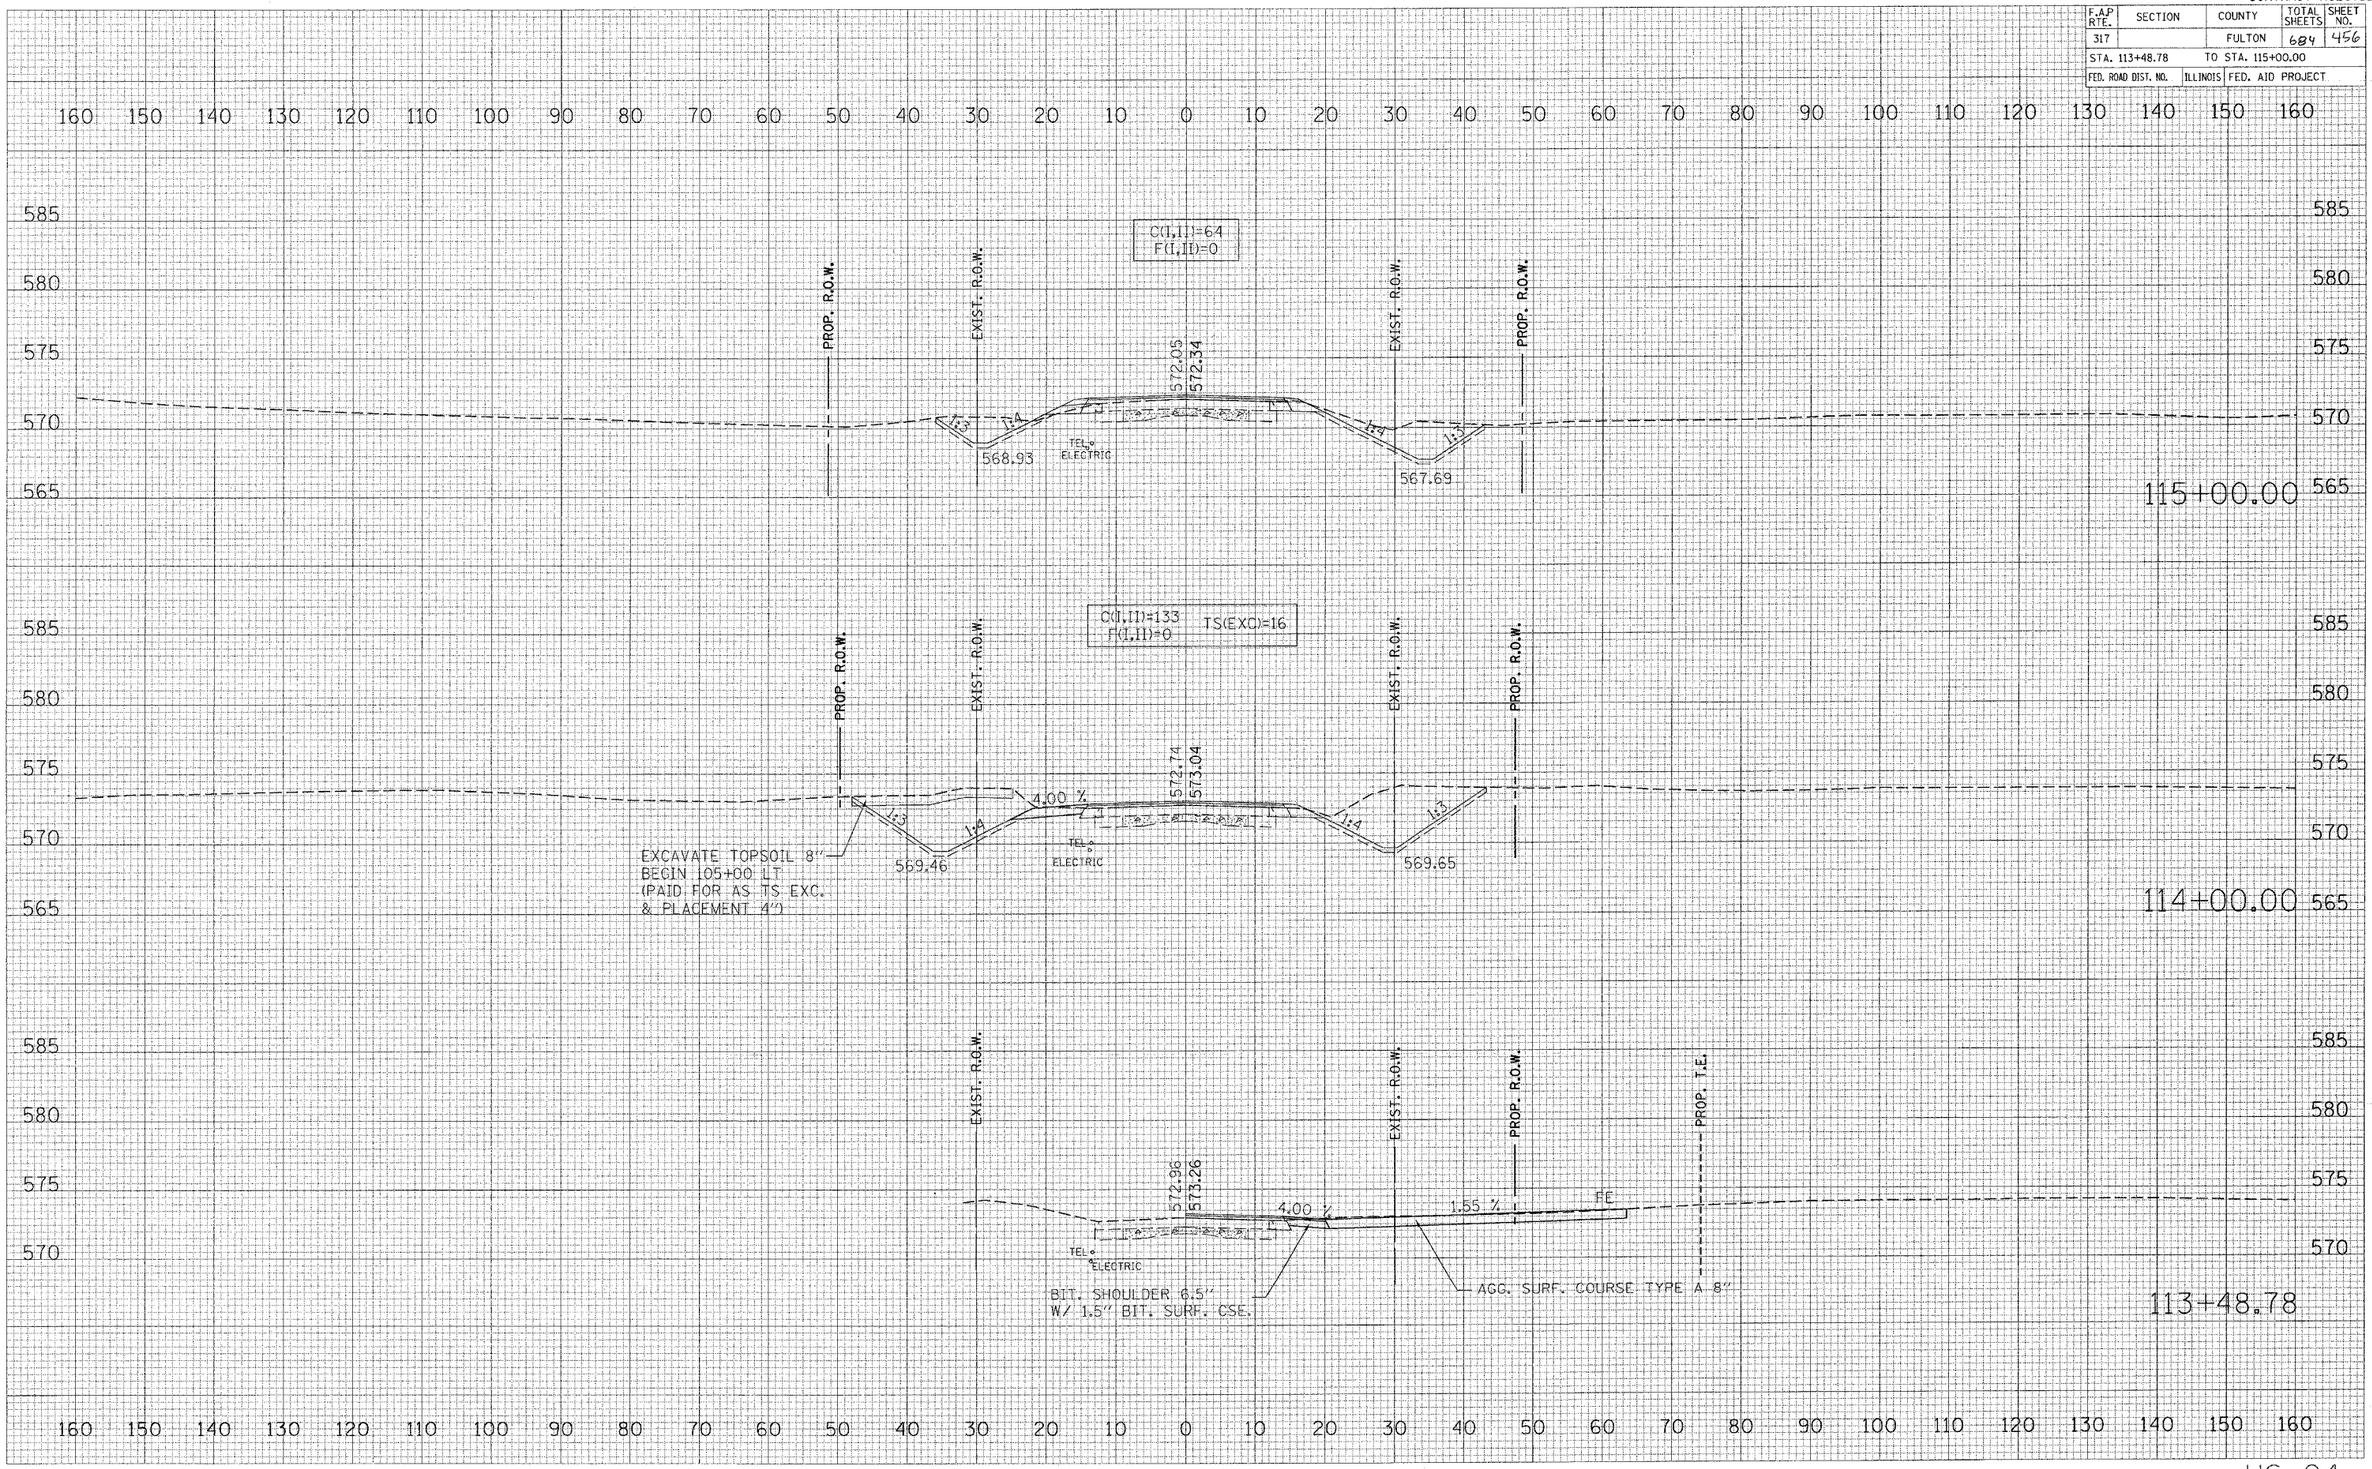

FINAL SURVEY / ORIGINAL SURVEY
NOTE BOOK / NO.
SURFACED / PLOTTED / TEMPLATE / AREAS / AREAS CHECKED
BY / DATE

PLOT DATE = 4/6/2005
FILE NAME = c:\projects\us24spoon_ph_2\sheets\us24spoonpro06.dgn
PLOT SCALE = 1.0000 ' / IN.
USER NAME = haggmwd