CONTRACT NO. 88753

F.A.P RTE.	SECTION	COUNTY	TOTAL SHEETS	SHEET NO.
317		FULTON	684	459
STA. 118+75.21		TO STA. 119+00.00		
FED. ROAD DIST. NO.	ILLINOIS	FED. AID PROJECT		

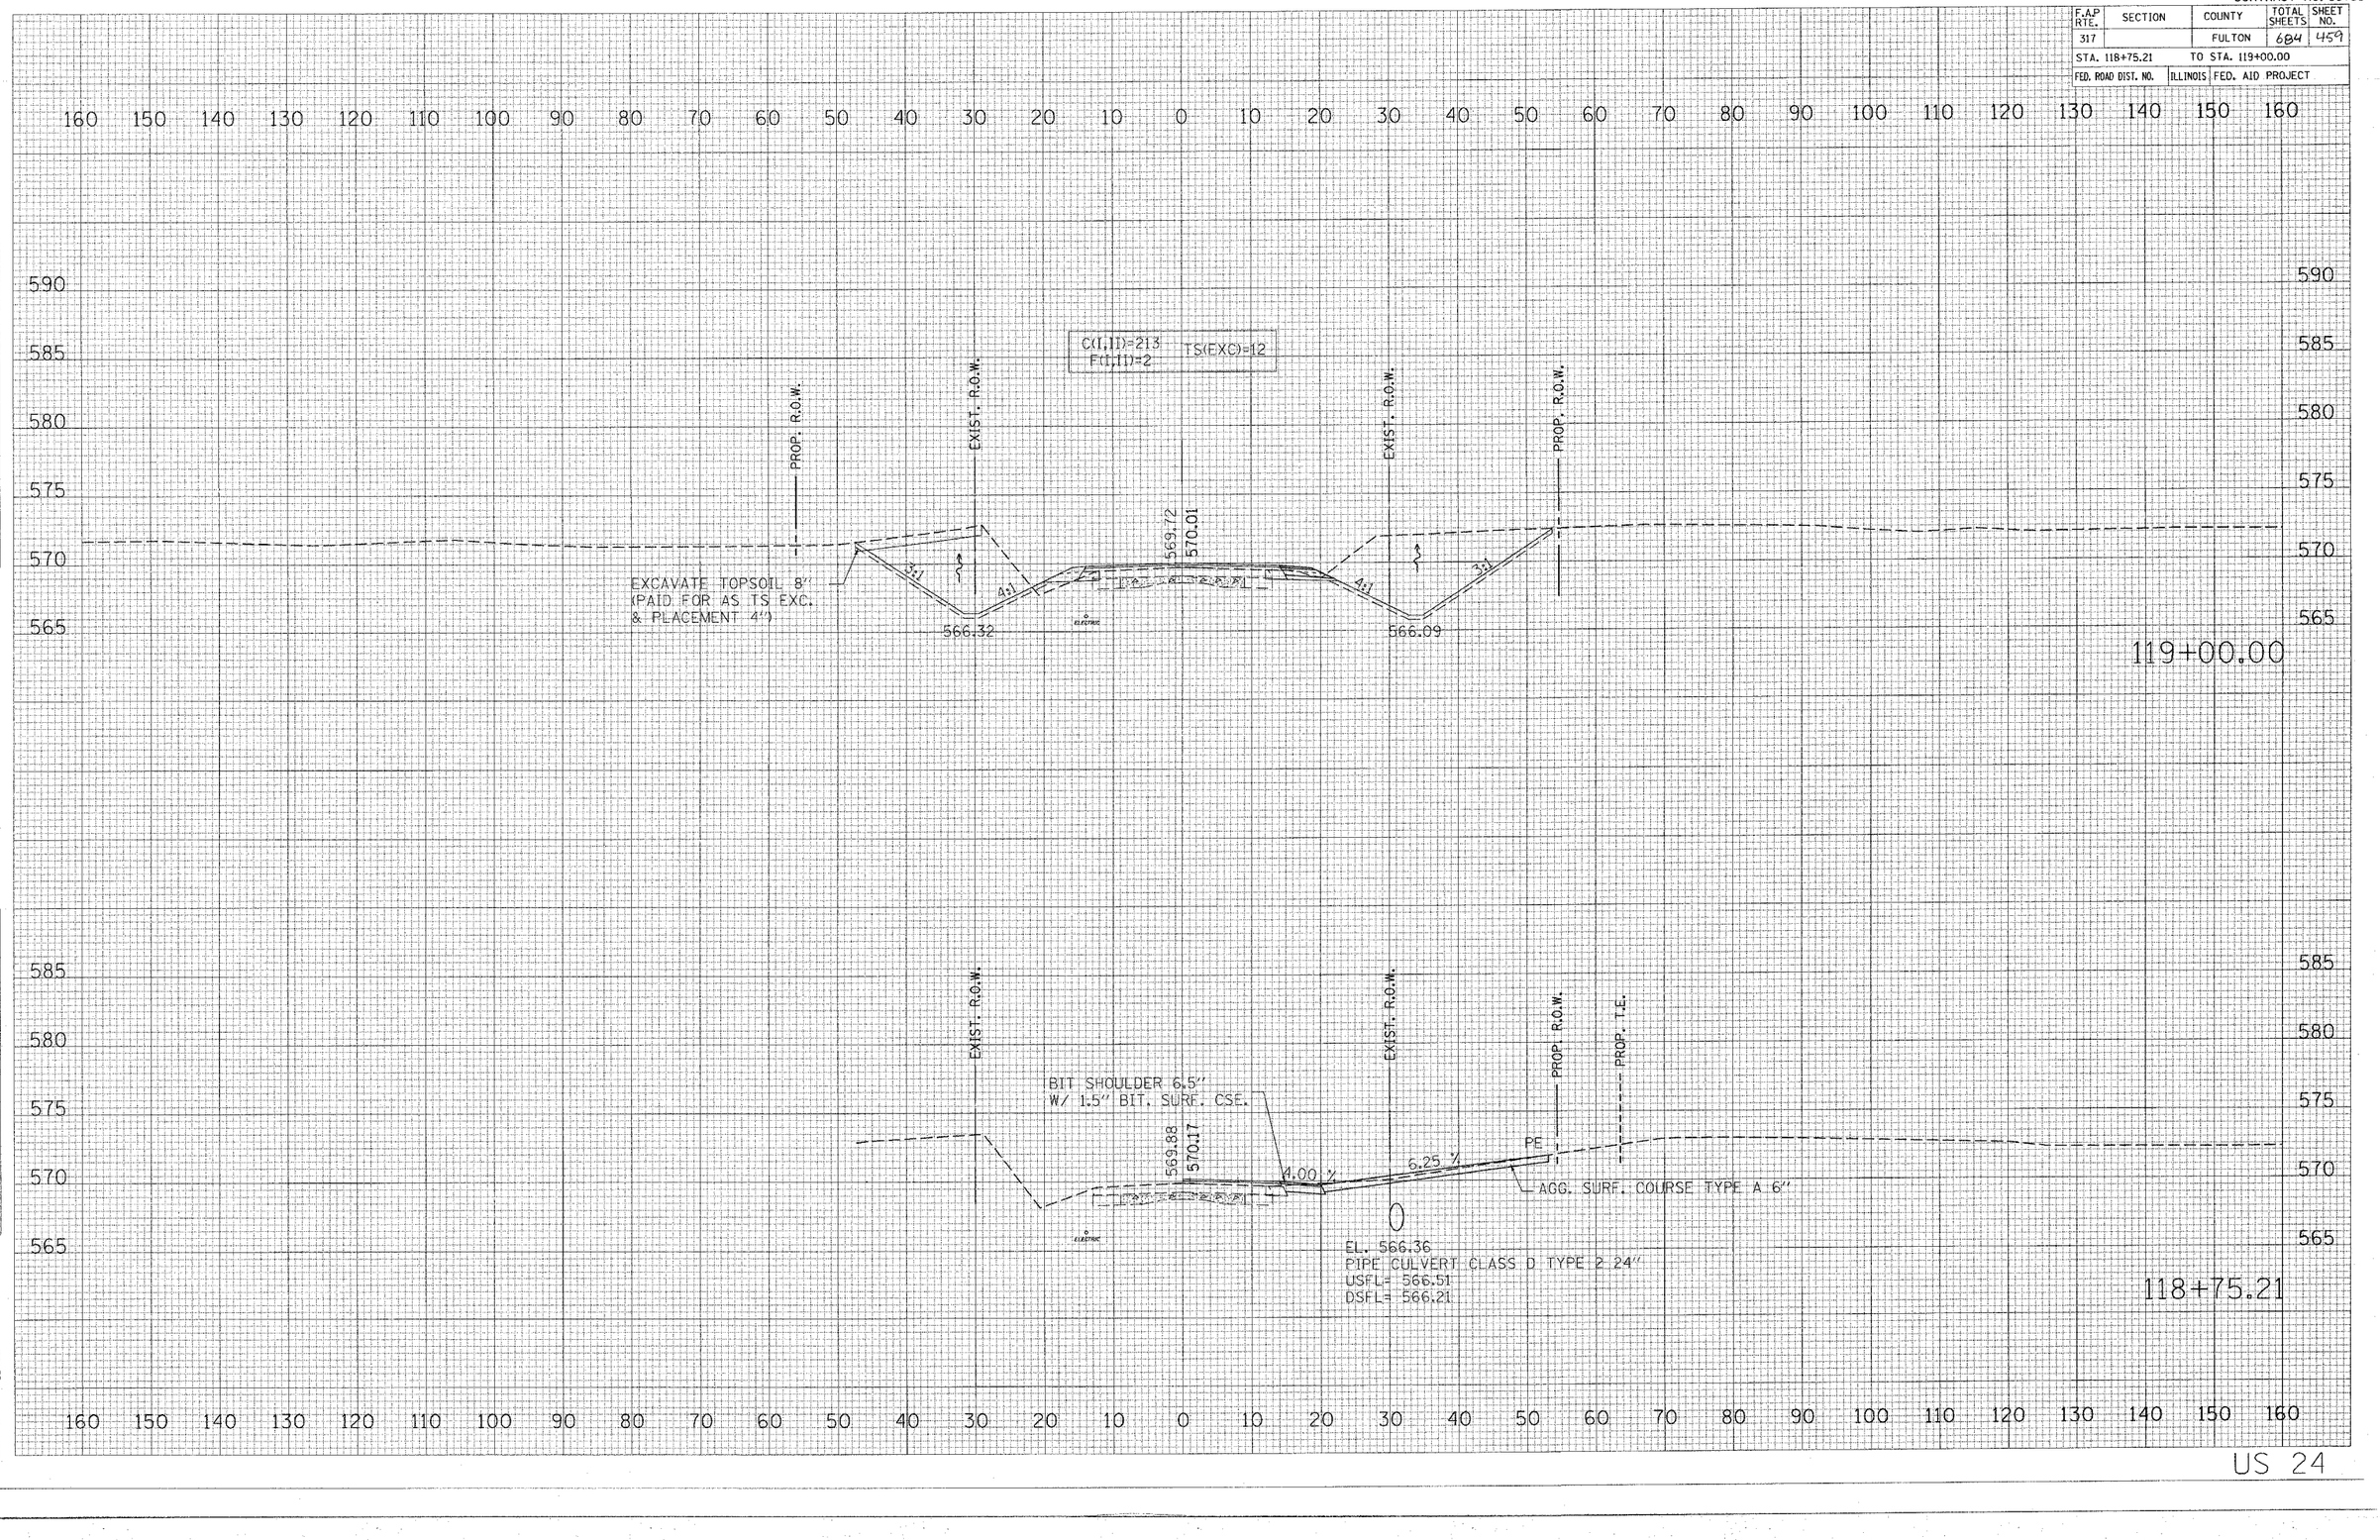

FINAL SURVEY — NOTE BOOK — NO.
SURVEYED — PLOTTED — TEMPLATE — AREAS — AREAS CHECKED
BY — DATE

ORIGINAL SURVEY — NOTE BOOK — NO.
SURVEYED — PLOTTED — TEMPLATE — AREAS — AREAS CHECKED
BY — DATE

PLOT DATE = 4/6/2005
FILE NAME = a:\projects\us24spoon_ph_2\sheets\us24spoon_ph_2sht
PLOT SCALE = 10.0000 ' / IN.
USER NAME = haggard