CONTRACT NO. 88753

F.A.P. RTE.	SECTION	COUNTY	TOTAL SHEETS	SHEET NO.
317		FULTON	684	489
STA. 17+30.18		TO STA. 17+30.18		
FED. ROAD DIST. NO.	ILLINOIS	FED. AID PROJECT		

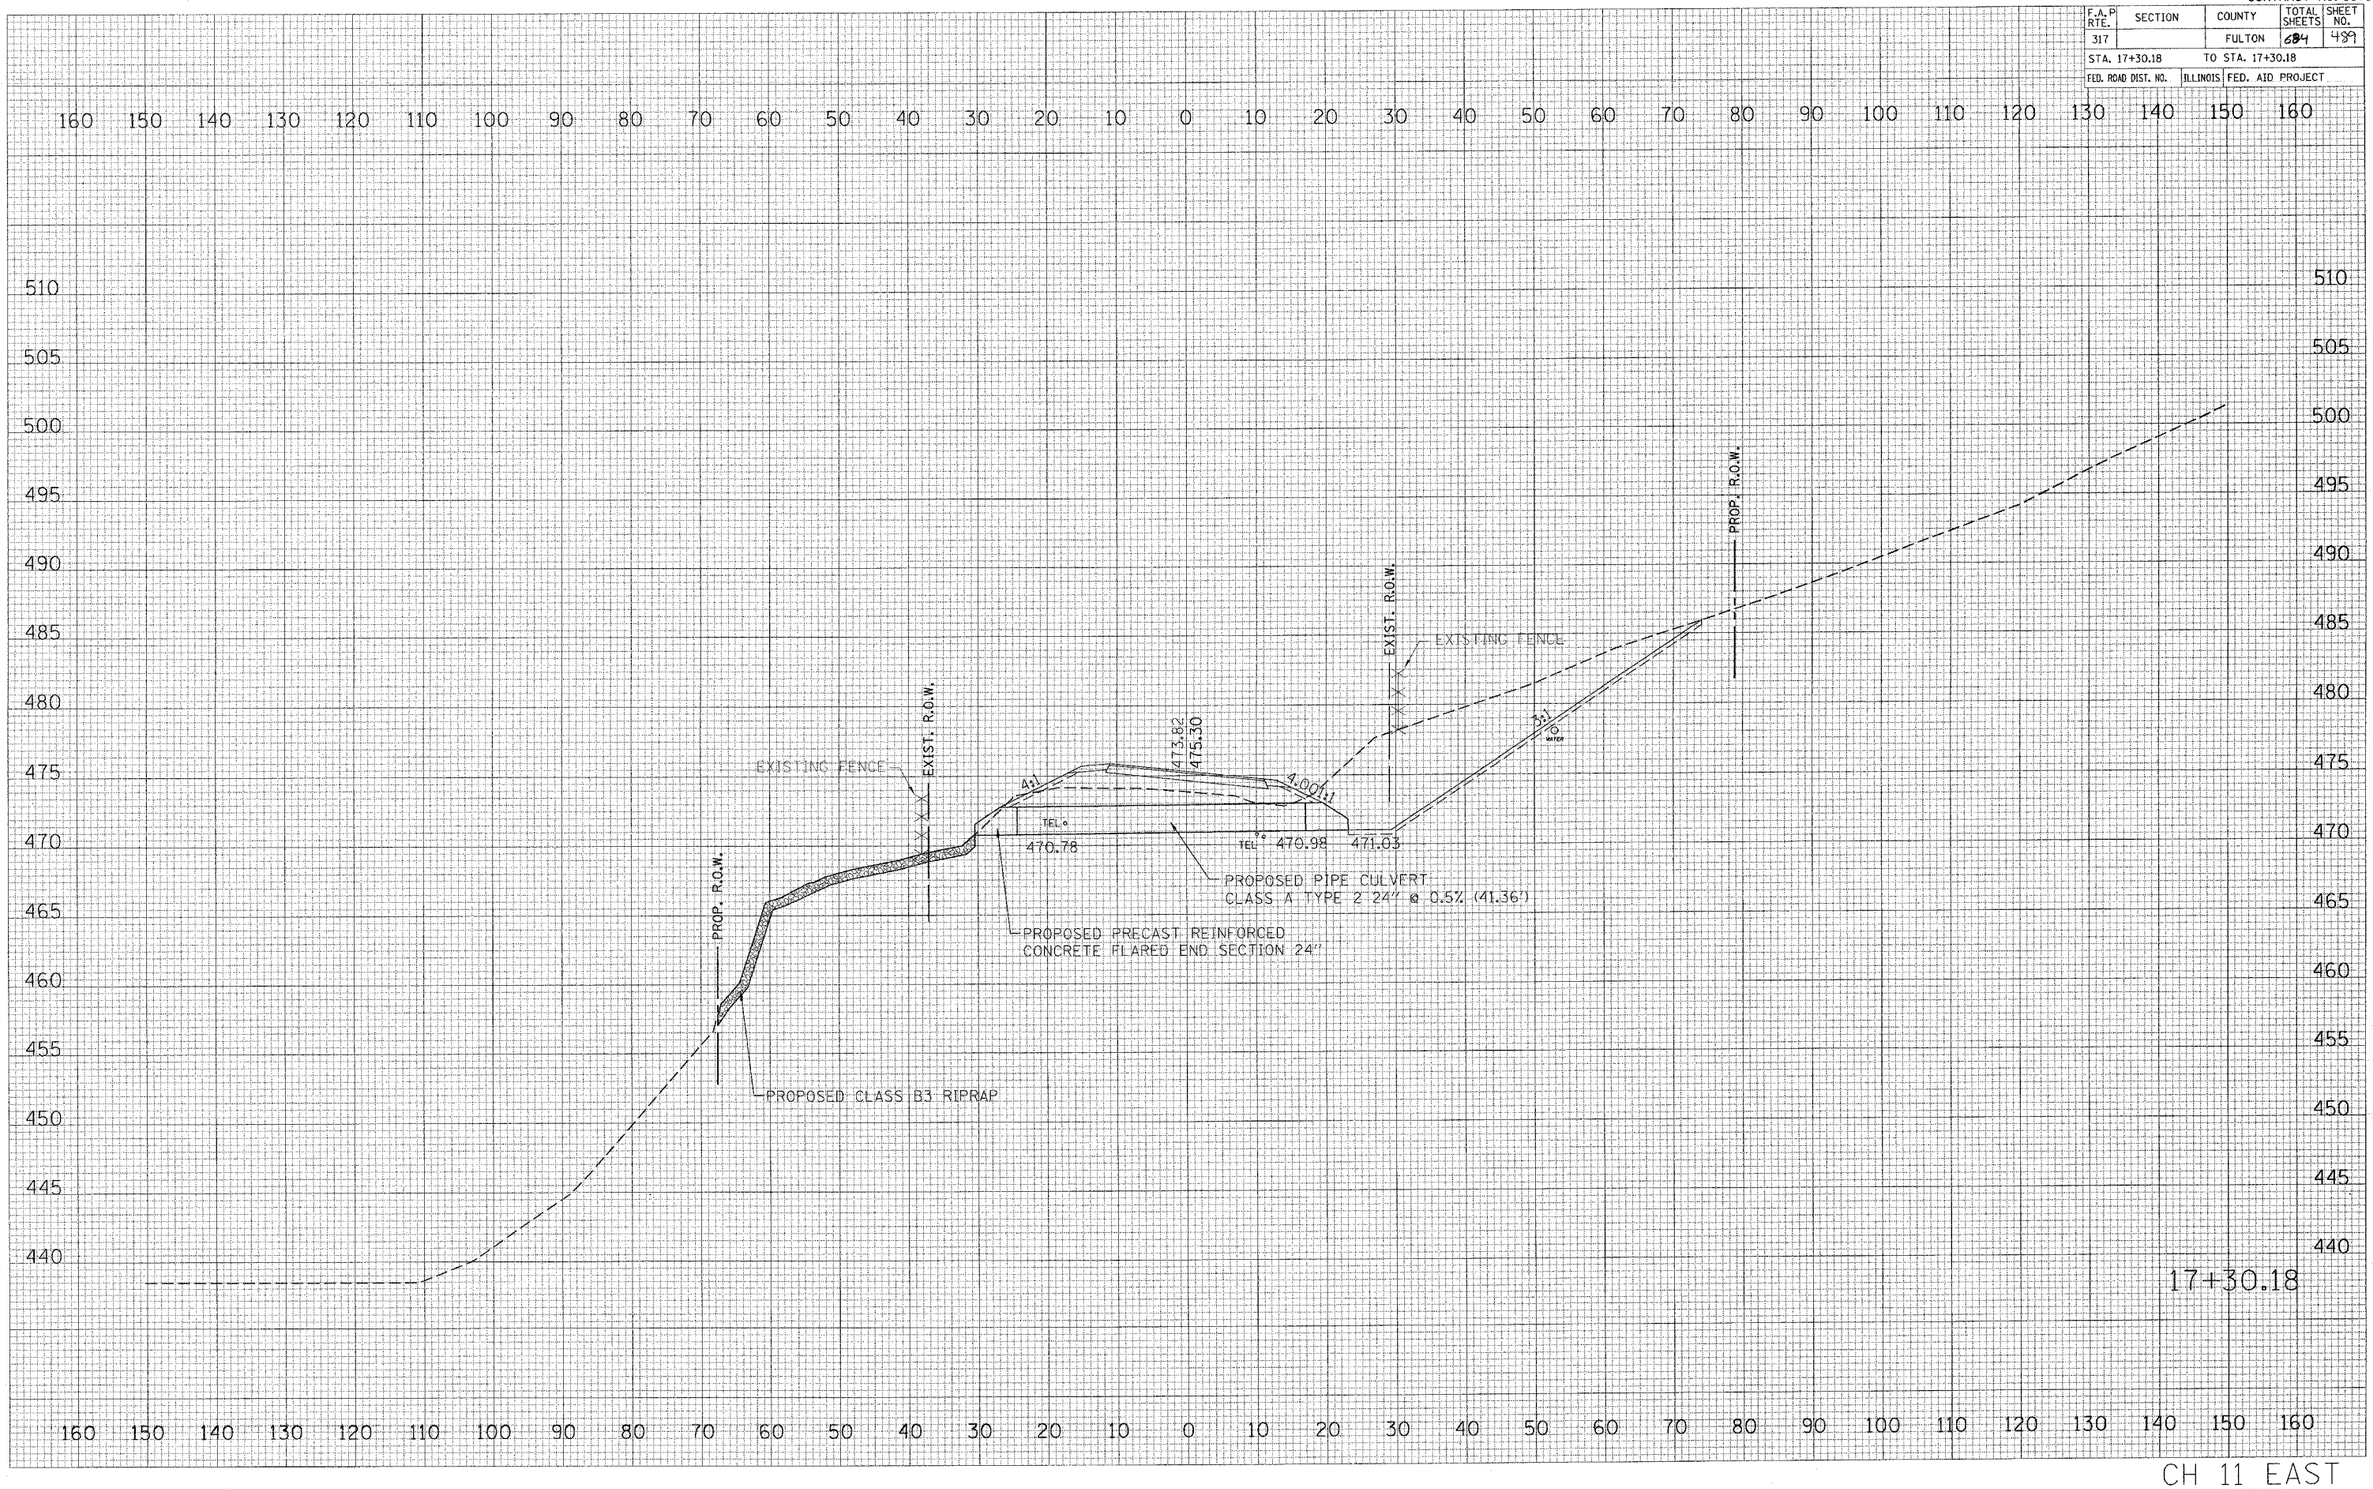

FINAL SURVEY — NOTE BOOK — NO. — BY — DATE
SURVEYED — PLOTTED — PLOT SCALE — AREAS — AREAS CHECKED

ORIGINAL SURVEY — SURVEYED — PLOTTED — PLOT SCALE — AREAS — AREAS CHECKED

PLOT DATE = 4/6/2005
FILE NAME = c:\projects\us24spoon ch 2\sheets\us24spoon_ch_2_sht_1.dgn
PLOT SCALE = 10.0000 ' / IN.
REFERENCE = REF