CONTRACT NO. 88753

F.A.P. RTE.	SECTION	COUNTY	TOTAL SHEETS	SHEET NO.
317		FULTON	684	490
STA. 17+50.00		TO STA. 17+50.00		
FED. ROAD DIST. NO.	ILLINOIS	FED. AID PROJECT		

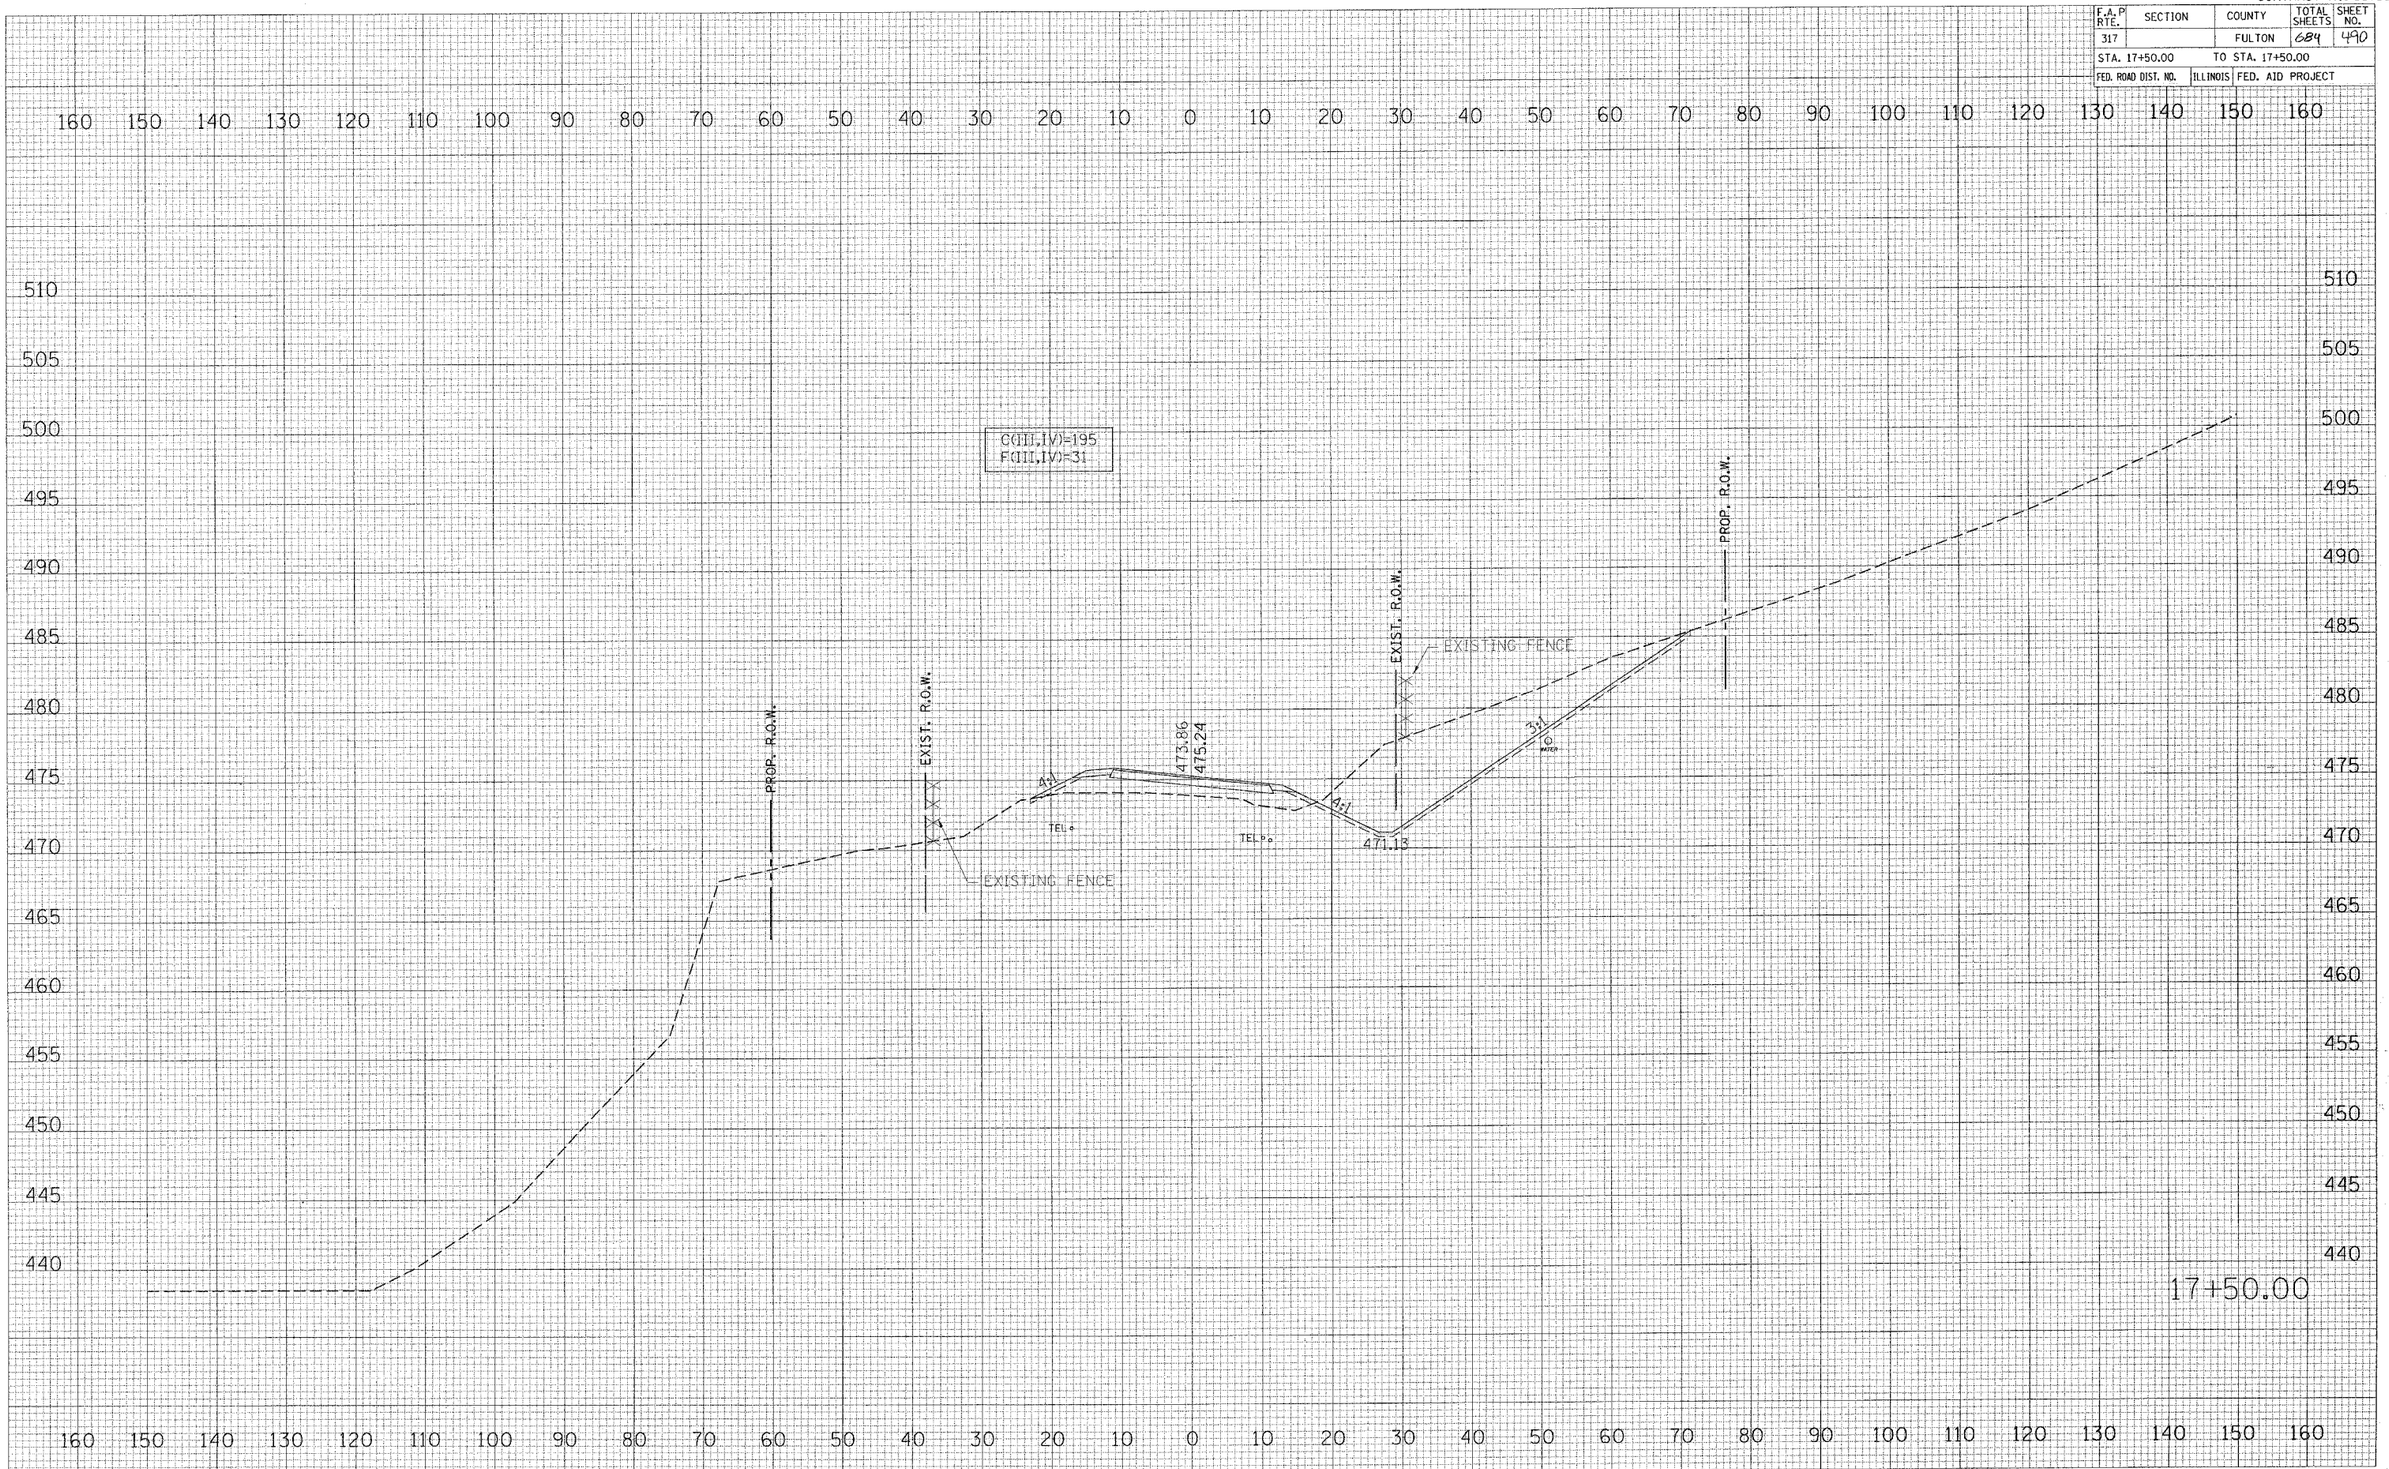

CH 11 EAST

PLOT DATE = 4/8/2005
FILE NAME = c:\projects\us24spoon_ph_2\sheets\s24spoon_ph_2\sheets\s24spoon_ph_2.dgn
PLOT SCALE = 10.0000 ' / IN.
REFERENCE = REF