CONTRACT NO. 88753

F.A.P RTE.	SECTION	COUNTY	TOTAL SHEETS	SHEET NO.
317		FULTON	684	680
STA. 87+52.06		TO STA. 87+52.06		
FED. ROAD DIST. NO.	ILLINOIS	FED. AID PROJECT		

FINAL SURVEY	NOTE BOOK	NO.
SURVEYED	BY	DATE
PLOTTED		
TOPO. & E.G.		
AREAS		
AREAS CHECKED		

ORIGINAL SURVEY	
SURVEYED	BY
PLOTTED	DATE
TOPO. & E.G.	
AREAS	
AREAS CHECKED	
NO.	

PLOT DATE = 4/8/2025
FILE NAME = c:\projects\us24spoon_ph2\sheets\us24spoon_ph2_sheet_680.dgn
PLOT SCALE = 10.0202 ' / IN.
REFERENCE = REF

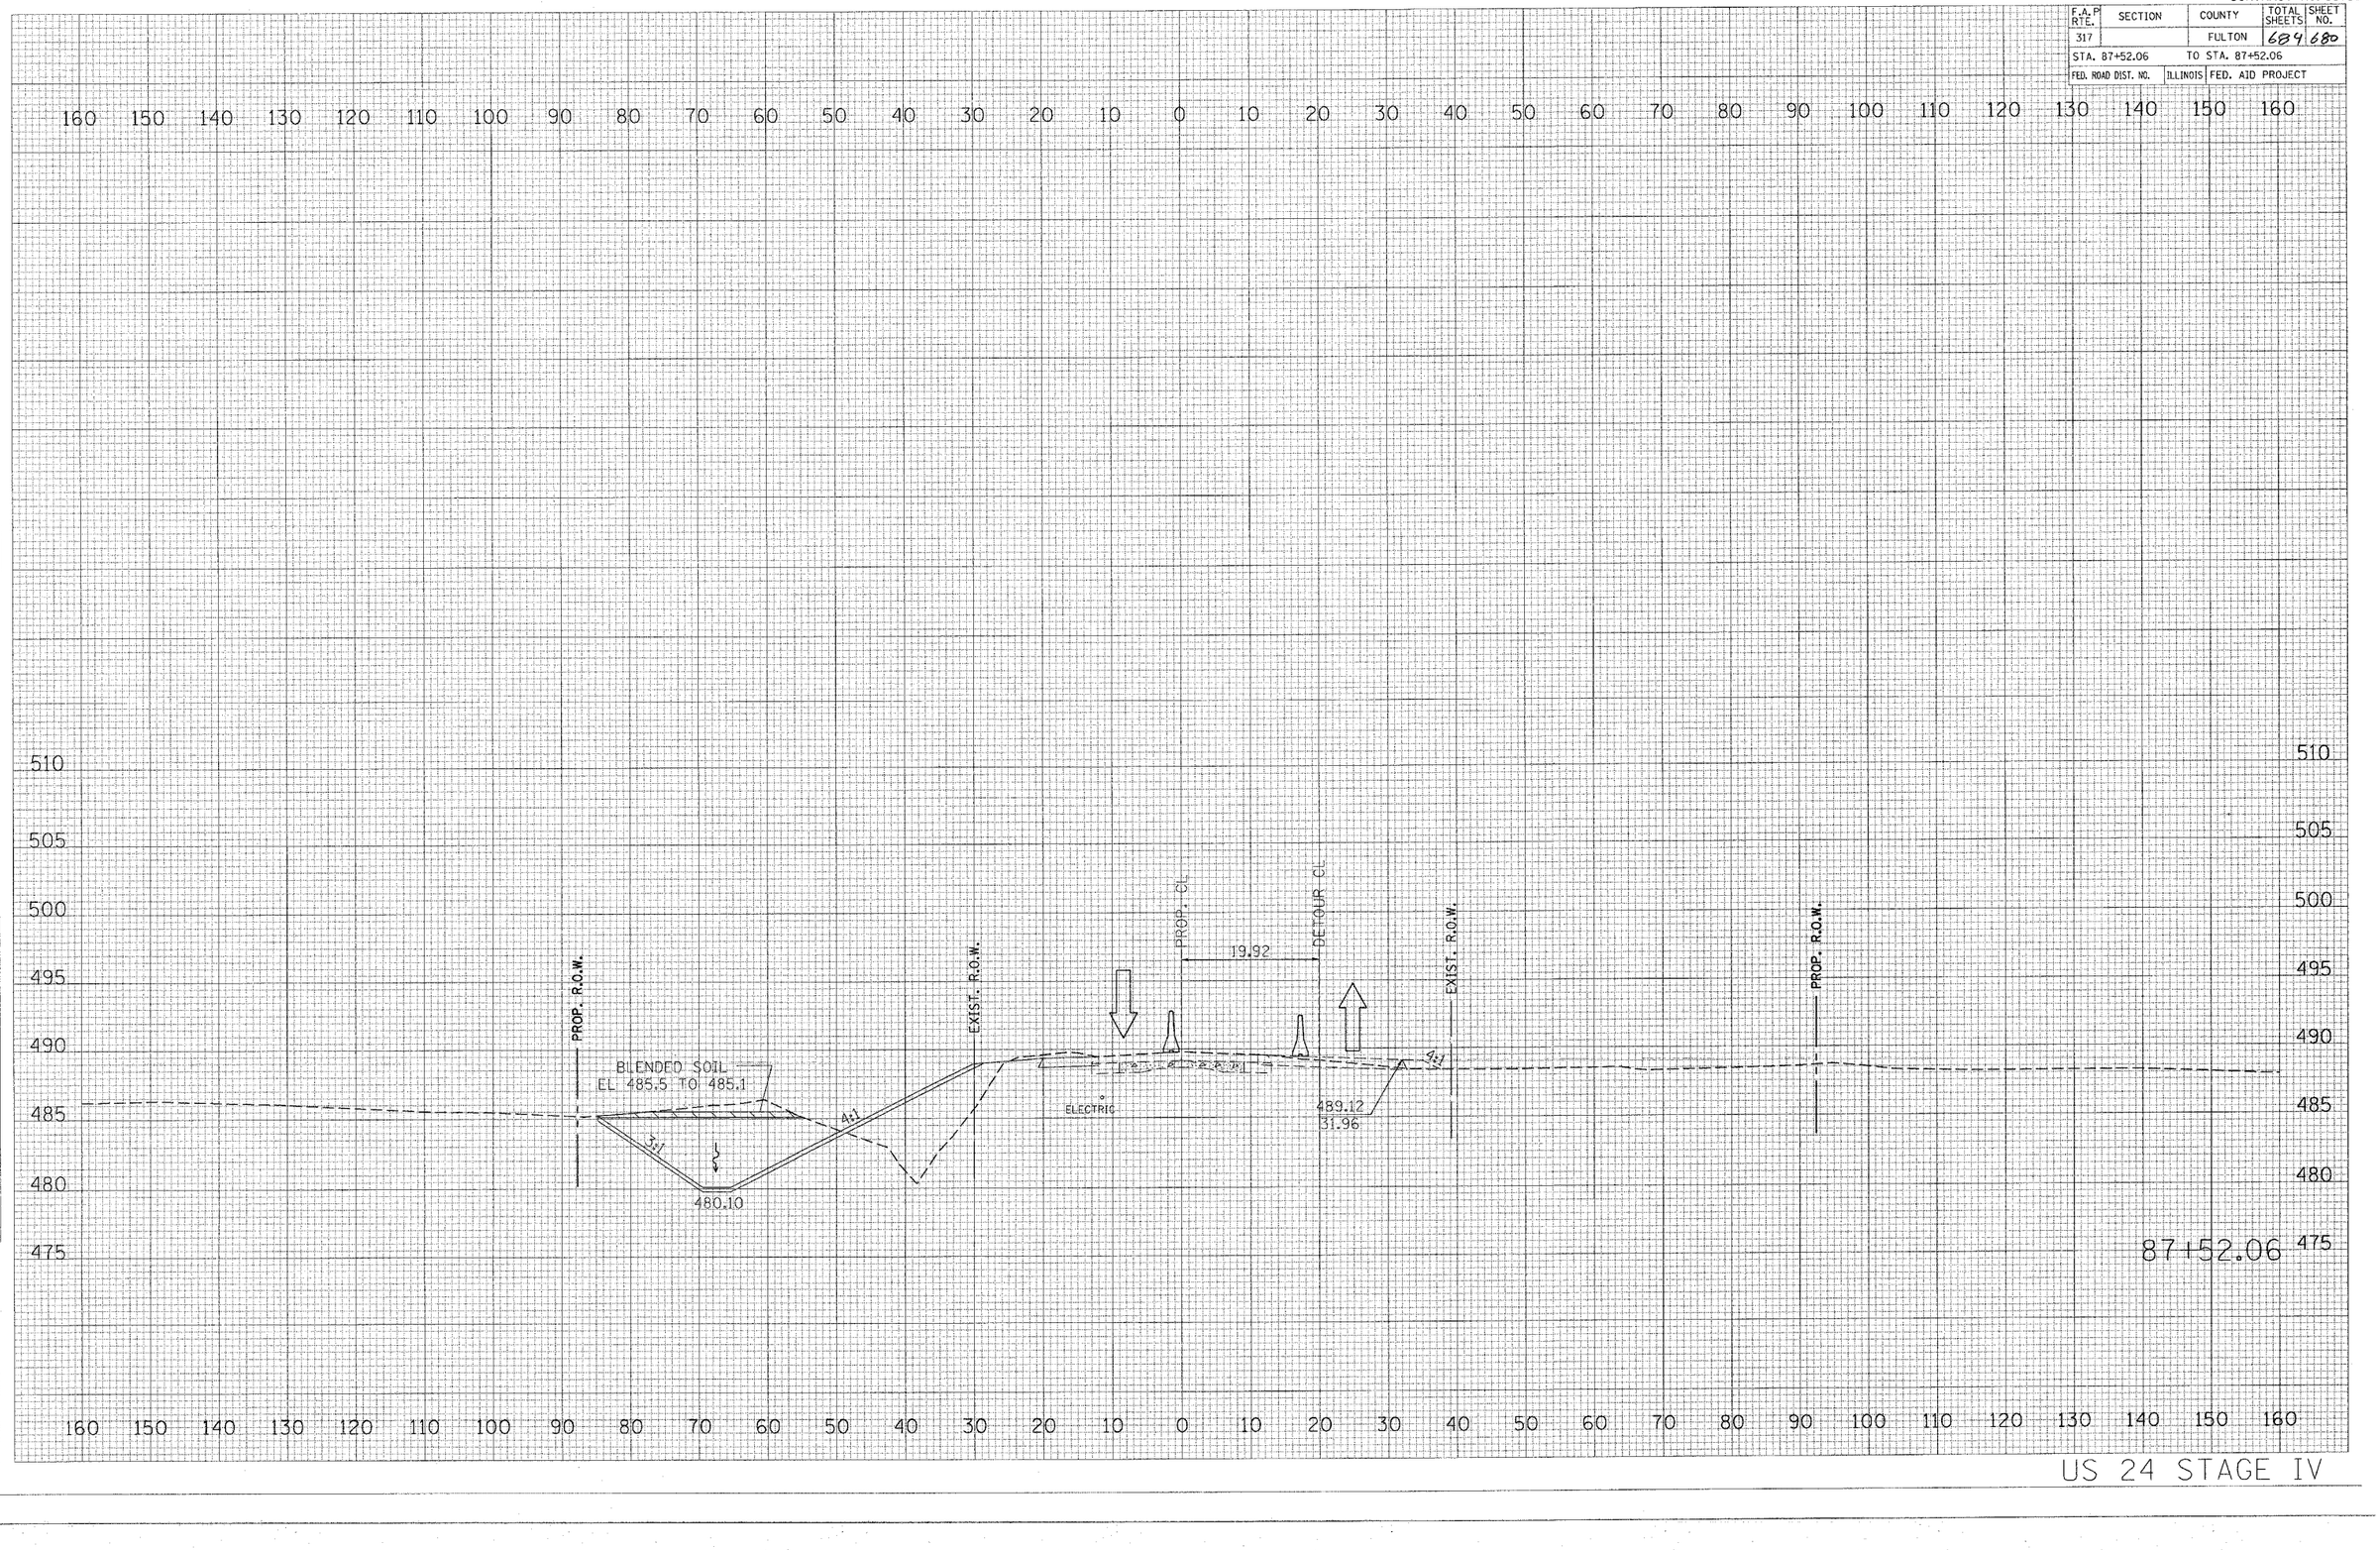

US 24 STAGE IV