92677

F.A.P RTE.	SECTION	COUNTY	TOTAL SHEETS	SHEET NO.
322	11-1	CHRISTIAN	310	97
STA.		TO STA.		
FED. ROAD DIST. NO.	ILLINOIS	FED. AID PROJECT		

STATE OF ILLINOIS
DEPARTMENT OF TRANSPORTATION

NE 1/4 SEC 12, T13 N, R1 E, 3RD PM

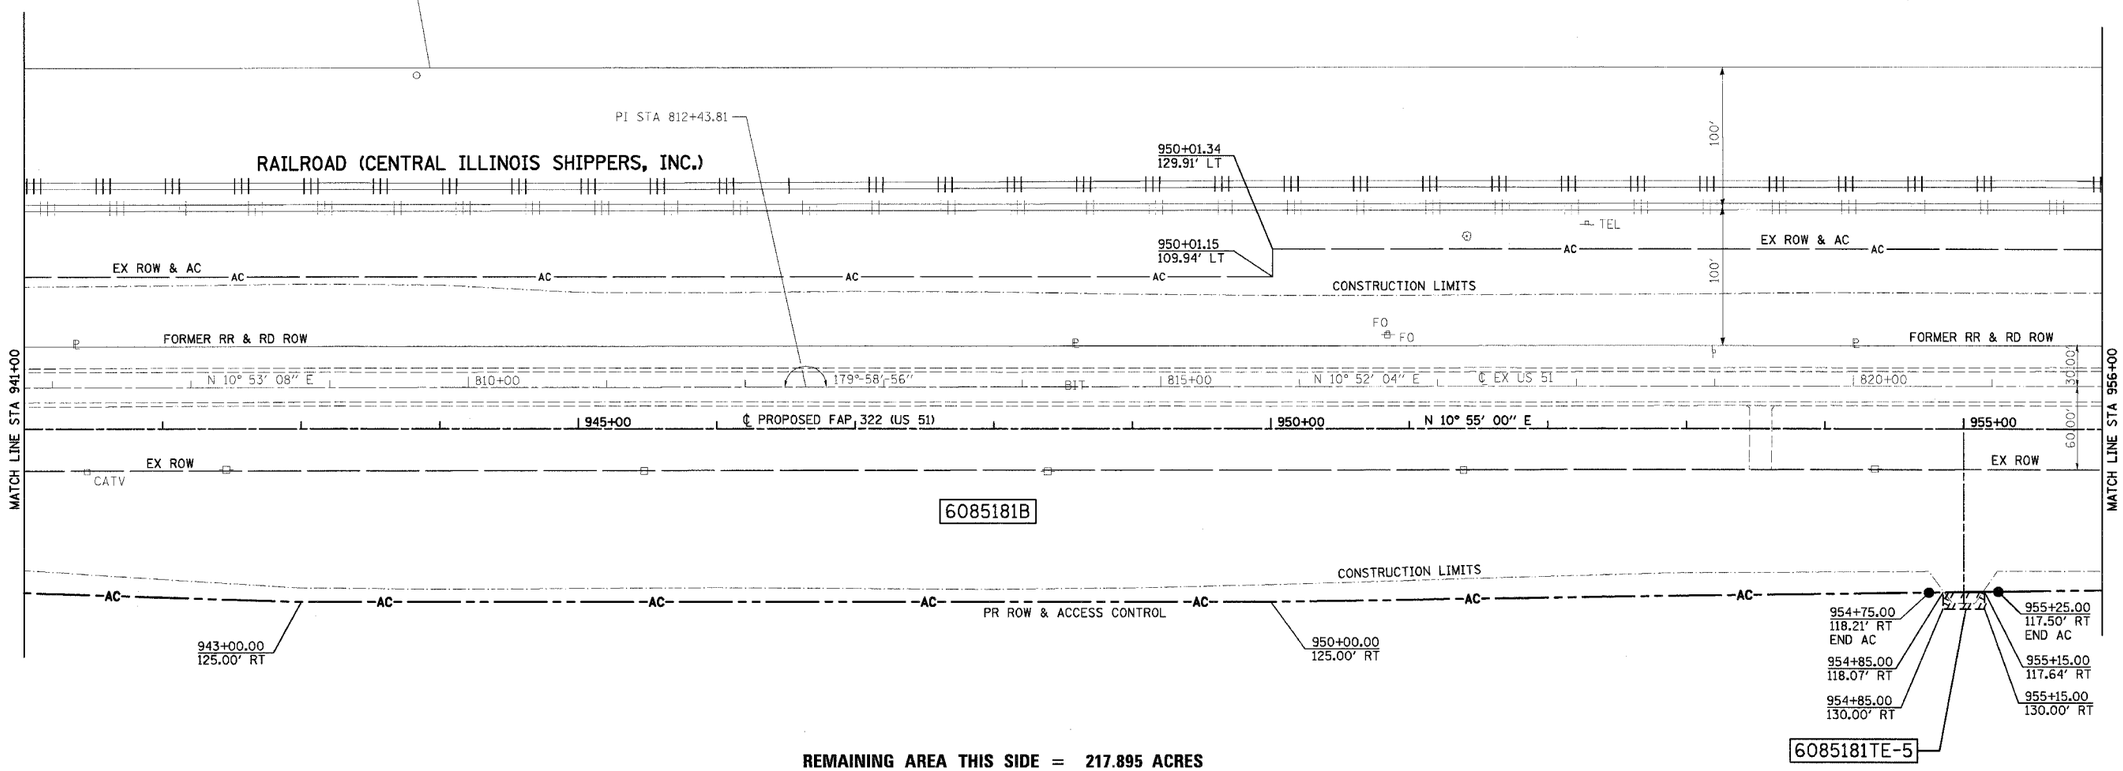

REMAINING AREA THIS SIDE = 217.895 ACRES

PARCEL NO 6085181A, & B
T.E.-1, T.E.-2, T.E.-3, T.E.-4, & T.E.-5
HUNTER FARMS, INC.
FOR TABULATIONS SEE SHEET 17

NE 1/4 SEC 12, T13 N, R1 E, 3RD PM

NOTES:
BEARINGS ARE BASED ON THE ILLINOIS STATE PLANE COORDINATE SYSTEM. NAD83 1986 - WEST ZONE SURVEYED IN ENGLISH.

PLAT DISTANCES AND STATIONING ARE IN GRID ENGLISH. TO CONVERT TO GROUND DIVIDE BY GRID FACTOR. GRID FACTOR = 1.00003150

N

100 50 0 100
GRAPHIC SCALE (IN FEET)

RIGHT OF WAY PLANS

ROUTE F.A.P. 322 (US 51)
SECTION 11-1
PROJECT
COUNTY CHRISTIAN
JOB NO. R-96-008-95
STA 941+00 TO STA 956+00
SCALE 1 = 50'

SHEET NO. 19 OF 24

3/29/2025 4:23:47 PM

p:\81files\81232\varblplans\81972ra42.dgn