92677

F.A. RTE.	SECTION	COUNTY	TOTAL SHEETS	SHEET NO.
322	11-10	CHRISTIAN	310	244

STA. TO STA.

FED. ROAD DIST. NO. ILLINOIS FED. AID PROJECT

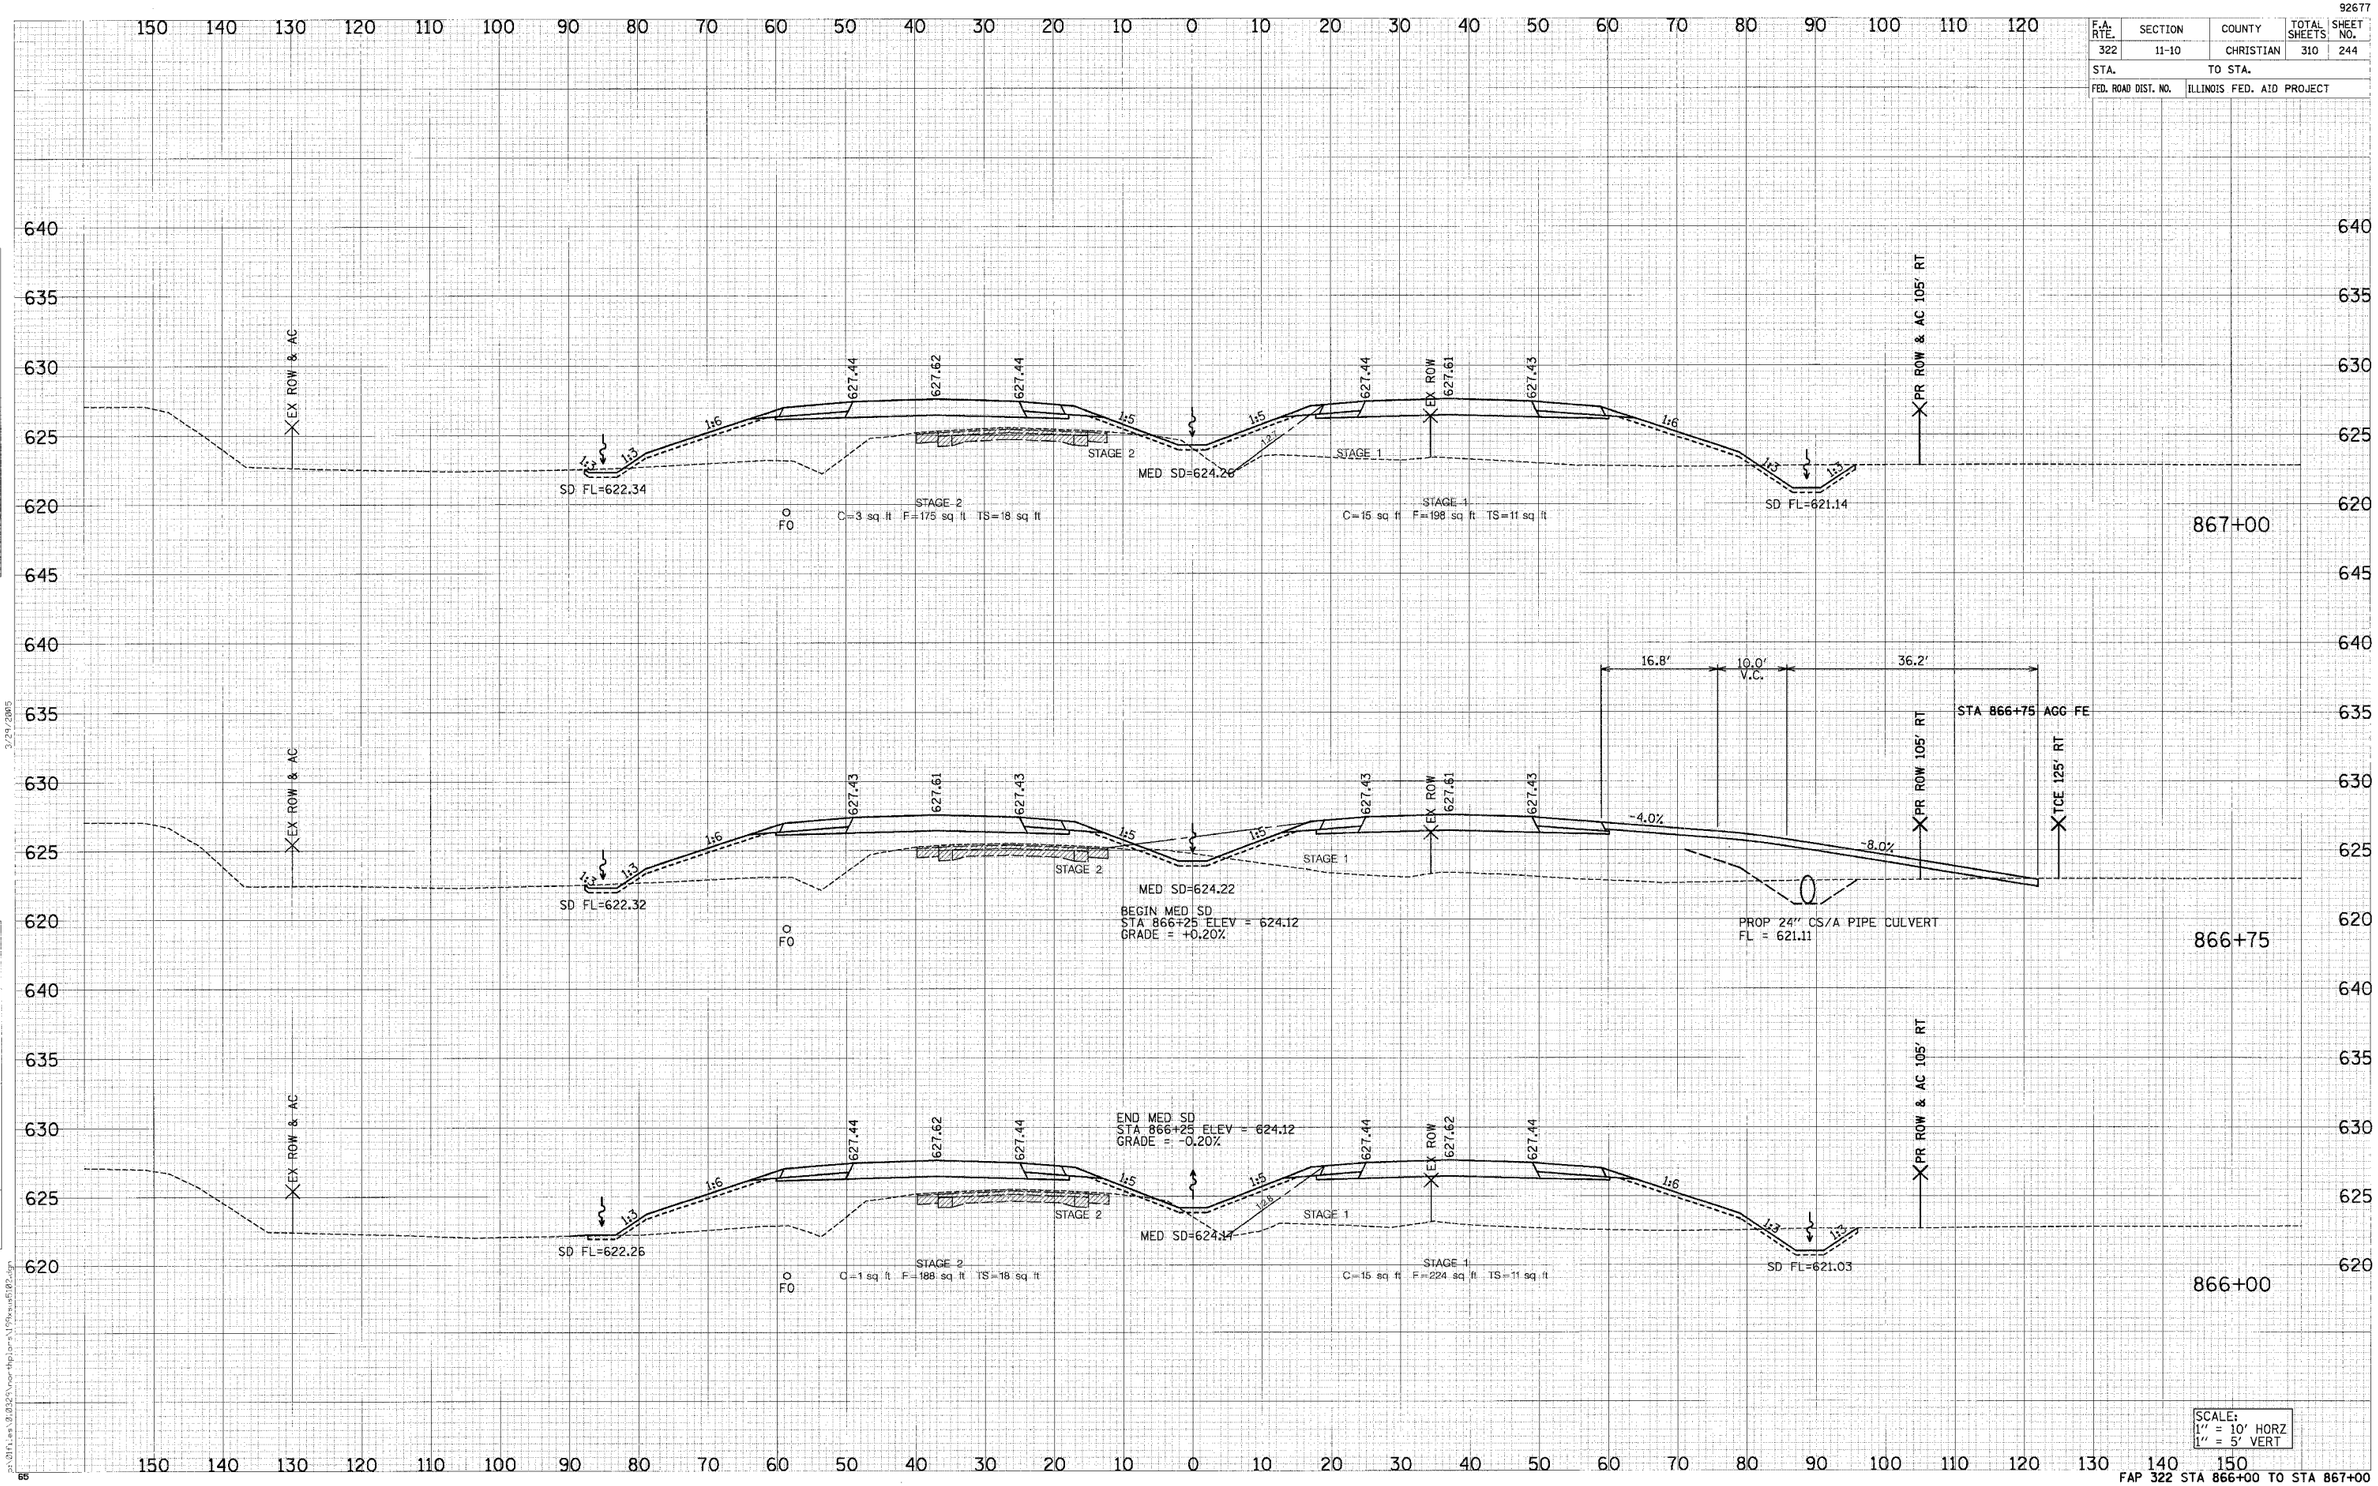

FAP 322 STA 866+00 TO STA 867+00