F.A.P RTE.	SECTION	COUNTY	TOTAL SHEETS	SHEET NO.
332	(101Z)W,RS	WHITE/EDWA	198	111
STA.	TO STA.			
FED. ROAD DIST. NO.	ILLINOIS	FED. AID PROJECT		

CONTRACT # 94652

DATE	BY	
		SURVEYED
		PLOTTED
		DRAWN
		AREAS
		AREAS CHECKED

FINAL SURVEY
NOTE BOOK
NO.

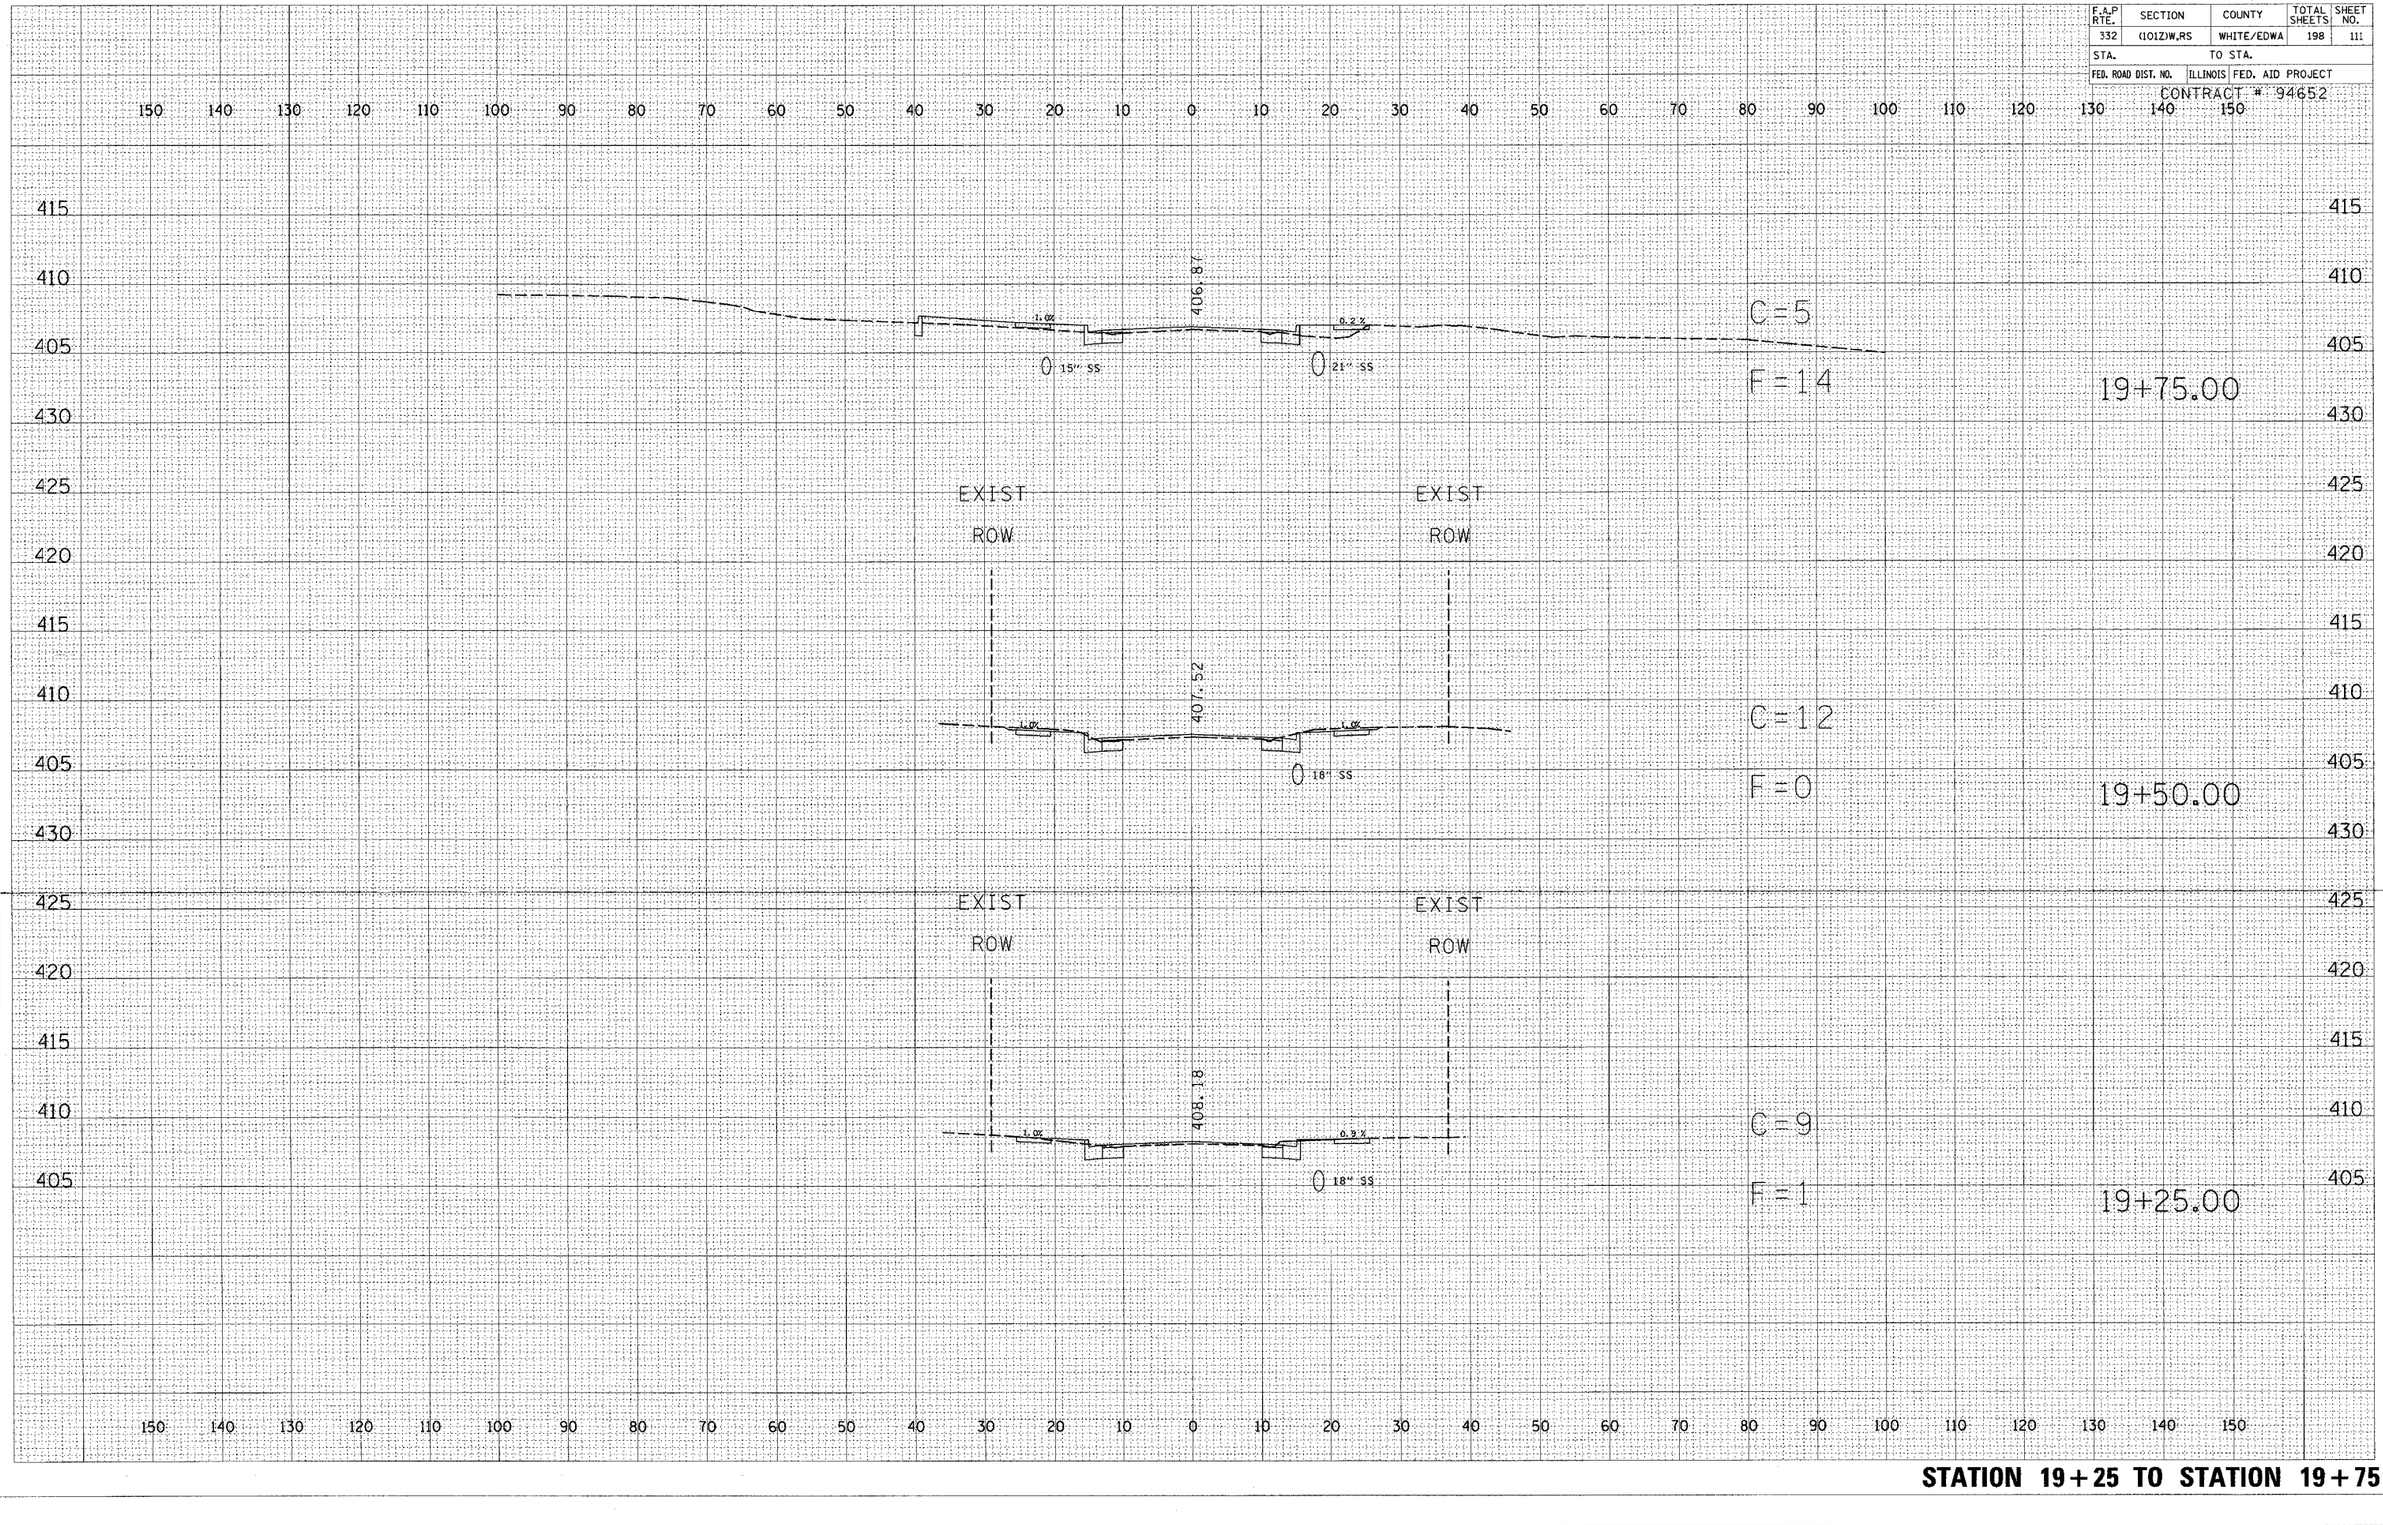

DATE	BY	
		SURVEYED
		PLOTTED
		DRAWN
		AREAS
		AREAS CHECKED

ORIGINAL SURVEY
NOTE BOOK
NO.

STATION 19+25 TO STATION 19+75