F.A.P. RTE.	SECTION	COUNTY	TOTAL SHEETS	SHEET NO.
774	•	EFFINGHAM	273	36
FED. ROAD DIST. NO. 7	ILLINOIS	FED. AID PROJECT		

•107WRS-1, 107BY, 107BY-1 & 107B-2

CONTRACT NO. 94827

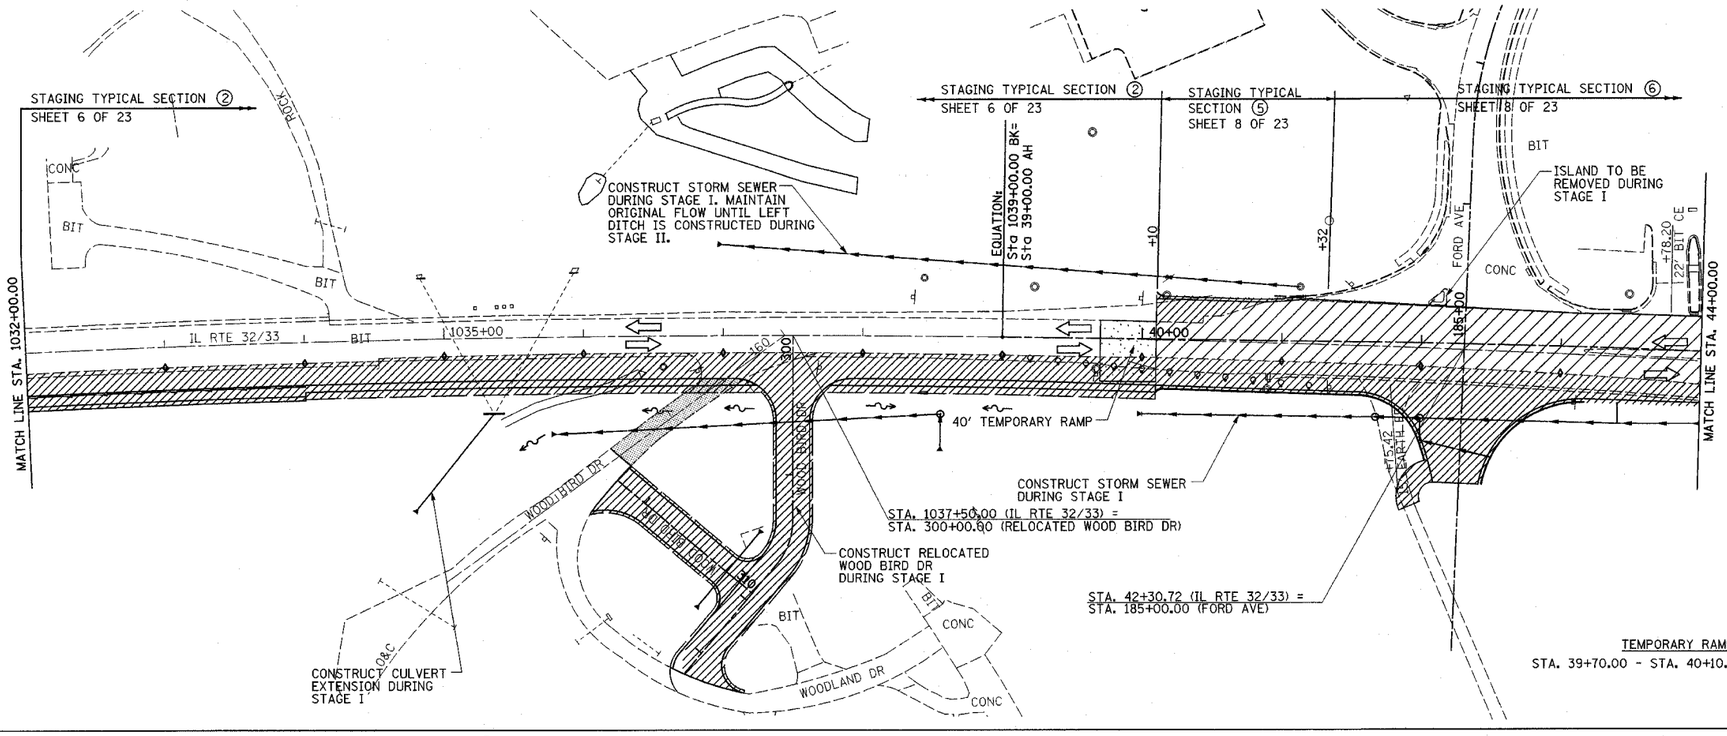

SHEET NOTES:

1. FROM STA. 40+10 TO END OF PROJECT THE CONTRACTOR IS TO CONFINE CONSTRUCTION TO ONE SIDE OF THE ROAD AT A TIME
2. FROM STA. 40+10.00 TO STA. 46+80.05: THE FOLLOWING CONSTRUCTION TO BE PERFORMED UNDER TRAFFIC UTILIZING FLAGGERS. DURING STAGE I MILL EXISTING PAVEMENT, APPLY LEVELING BINDER AND SURFACE COURSE IN CONJUNCTION WITH WIDENING AND CURB AND GUTTER ON SOUTH SIDE OF IL RTE 32/33.
3. REMOVE WOODBIRD AND WOODLAND DRIVE PAVEMENT DURING STAGE I. SEE SHEET 73 FOR REMOVAL LIMITS.

TEMPORARY RAMP

STA. 39+70.00 - STA. 40+10.00 107 SQ YD

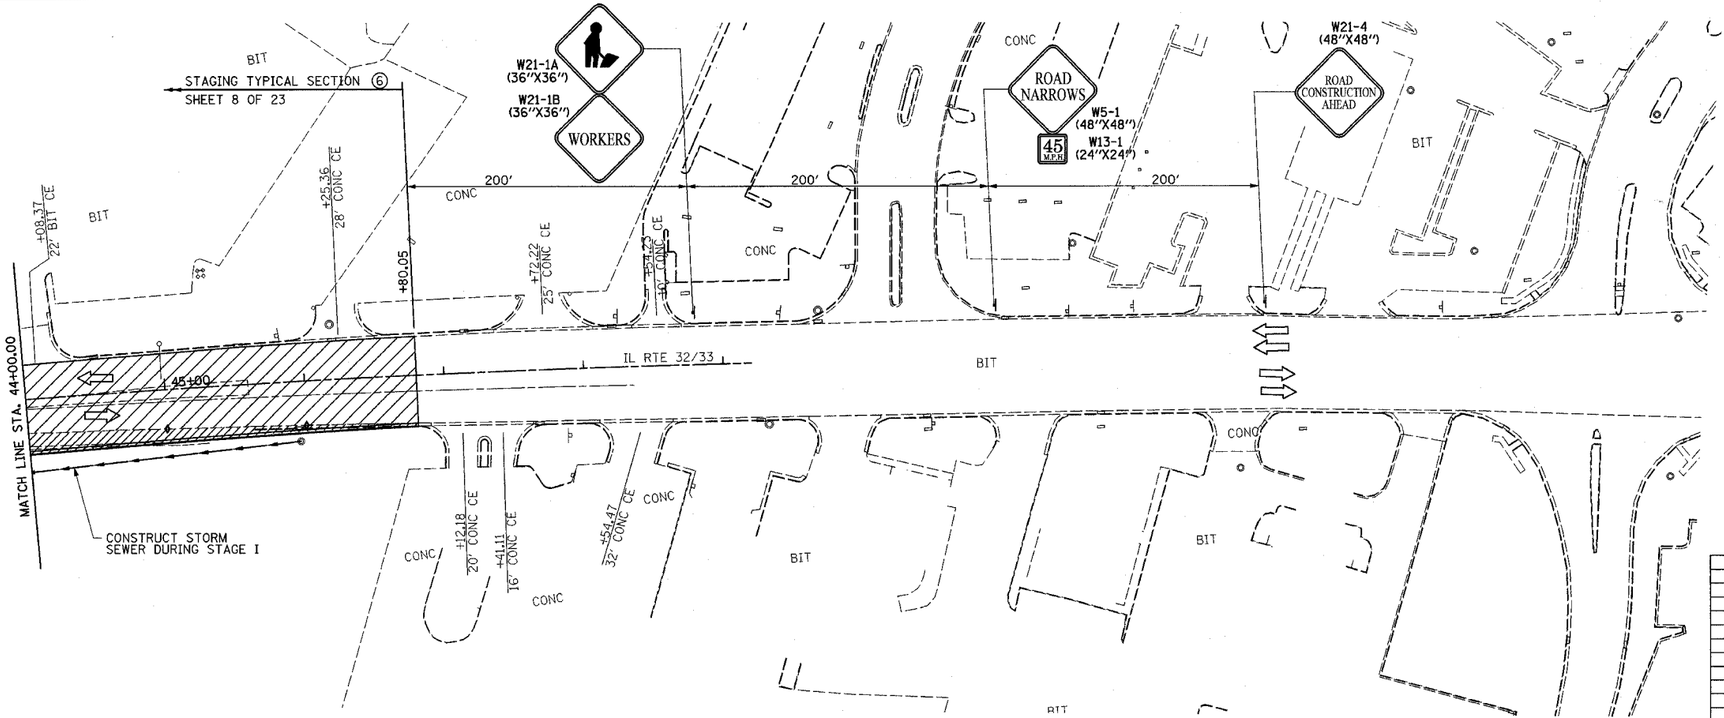

LEGEND

- STAGE I REMOVAL
- STAGE I CONSTRUCTION
- ♦ BARRICADES, TYPE II

REVISIONS NAME	DATE

ILLINOIS DEPARTMENT OF TRANSPORTATION

TRAFFIC CONTROL
STAGE I CONSTRUCTION
SHEET 5 OF 23

DRAWN BY ASB
CHECKED BY RDW
DATE 8/02