F.A.P. RTE.	SECTION	COUNTY	TOTAL SHEETS	SHEET NO.
774	*	EFFINGHAM	273	78
FED. ROAD DIST. NO. 7	ILLINOIS	FED. AID PROJECT		

*107WRS-1, 107BY, 107BY-1 & 107B-2

CONTRACT NO. 94827

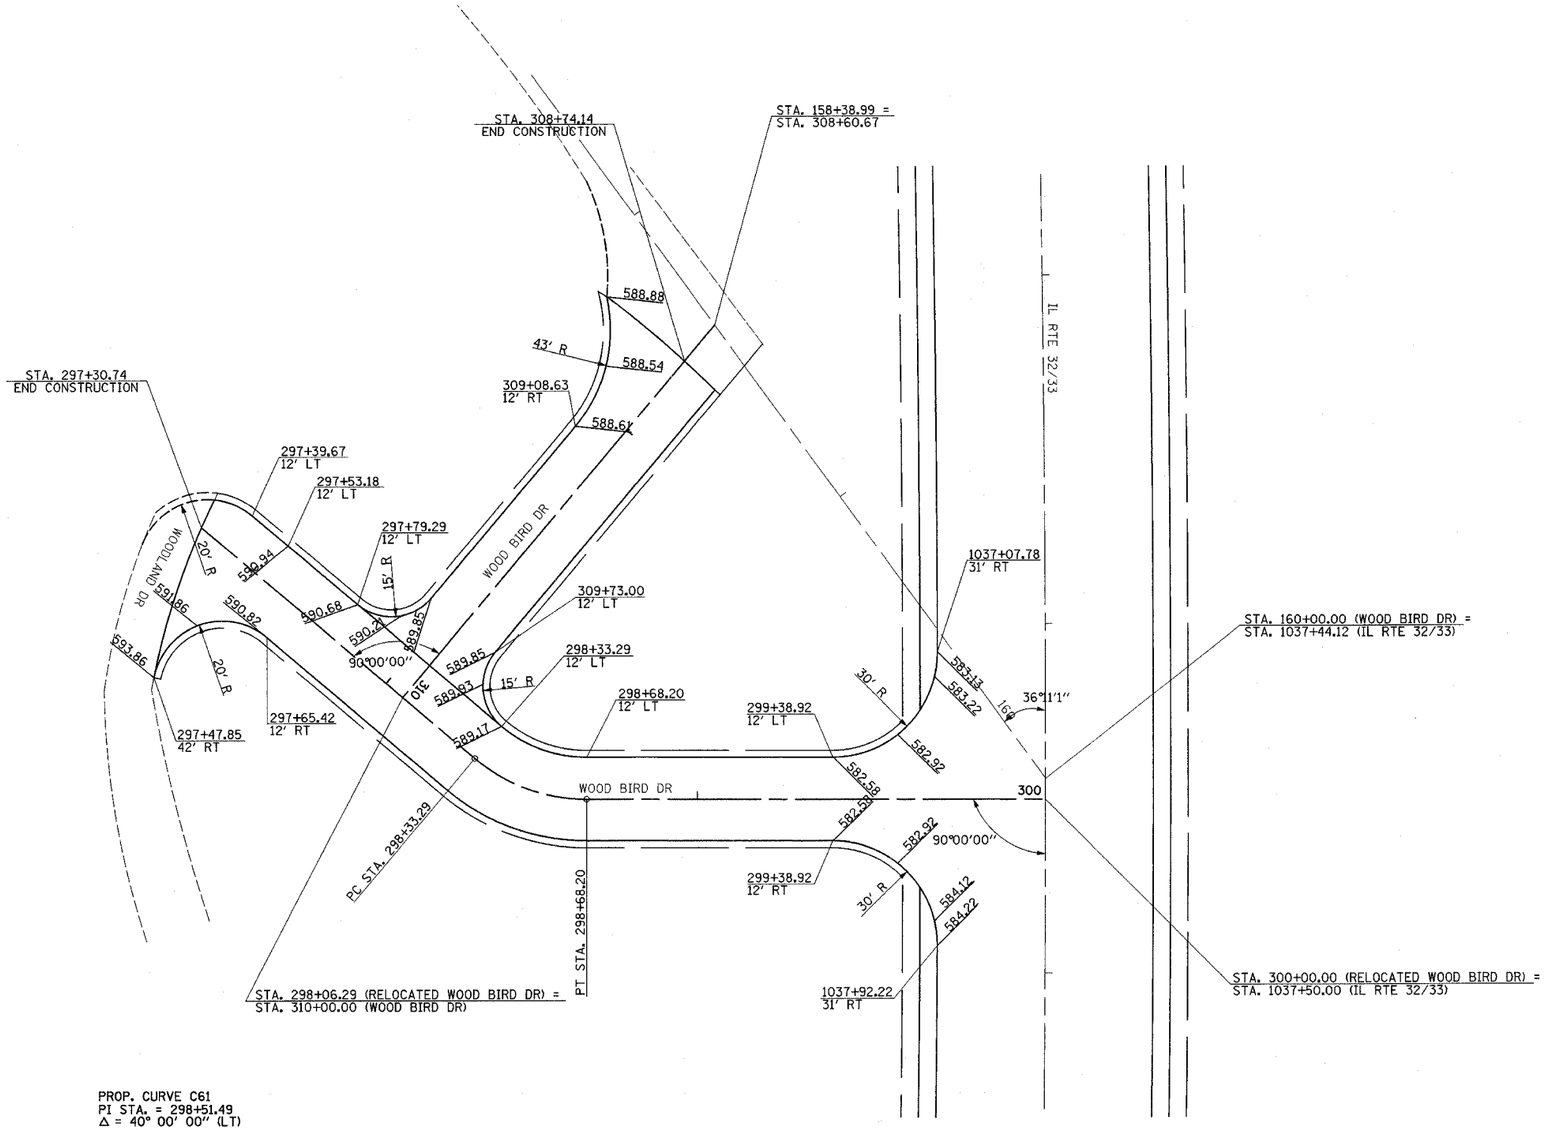

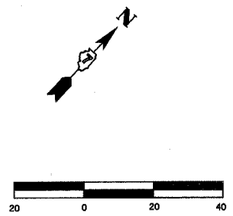

PROP. CURVE C61
PI STA. = 298+51.49
Δ = 40° 00′ 00″ (LT)
D = 114° 35′ 30″
R = 50.00′
T = 18.20′
L = 34.91′
E = 3.21′
e = N/C
P.C. STA. = 298+33.29
P.T. STA. = 298+68.20

LEGEND

XXX.XX — INDICATES PROPOSED GRADE ELEVATION INTERVAL AROUND CURVES IS 20' UNLESS NOTED

REVISIONS NAME	DATE

ILLINOIS DEPARTMENT OF TRANSPORTATION

INTERSECTION GEOMETRICS
SHEET 4 OF 5

WOOD BIRD DR

DRAWN BY MLO
DATE 8/02 CHECKED BY SJK