F.A.P. RTE.	SECTION	COUNTY	TOTAL SHEETS	SHEET NO.
774	*	EFFINGHAM	273	128
STA. 969+00.00 TO STA. 971+00.00				
FED. ROAD DIST. NO. 7	ILLINOIS	FED. AID PROJECT		

*107WRS-1, 107BY, 107BY-1 & 107B-2

STAGE II (LT) STAGE I (RT)

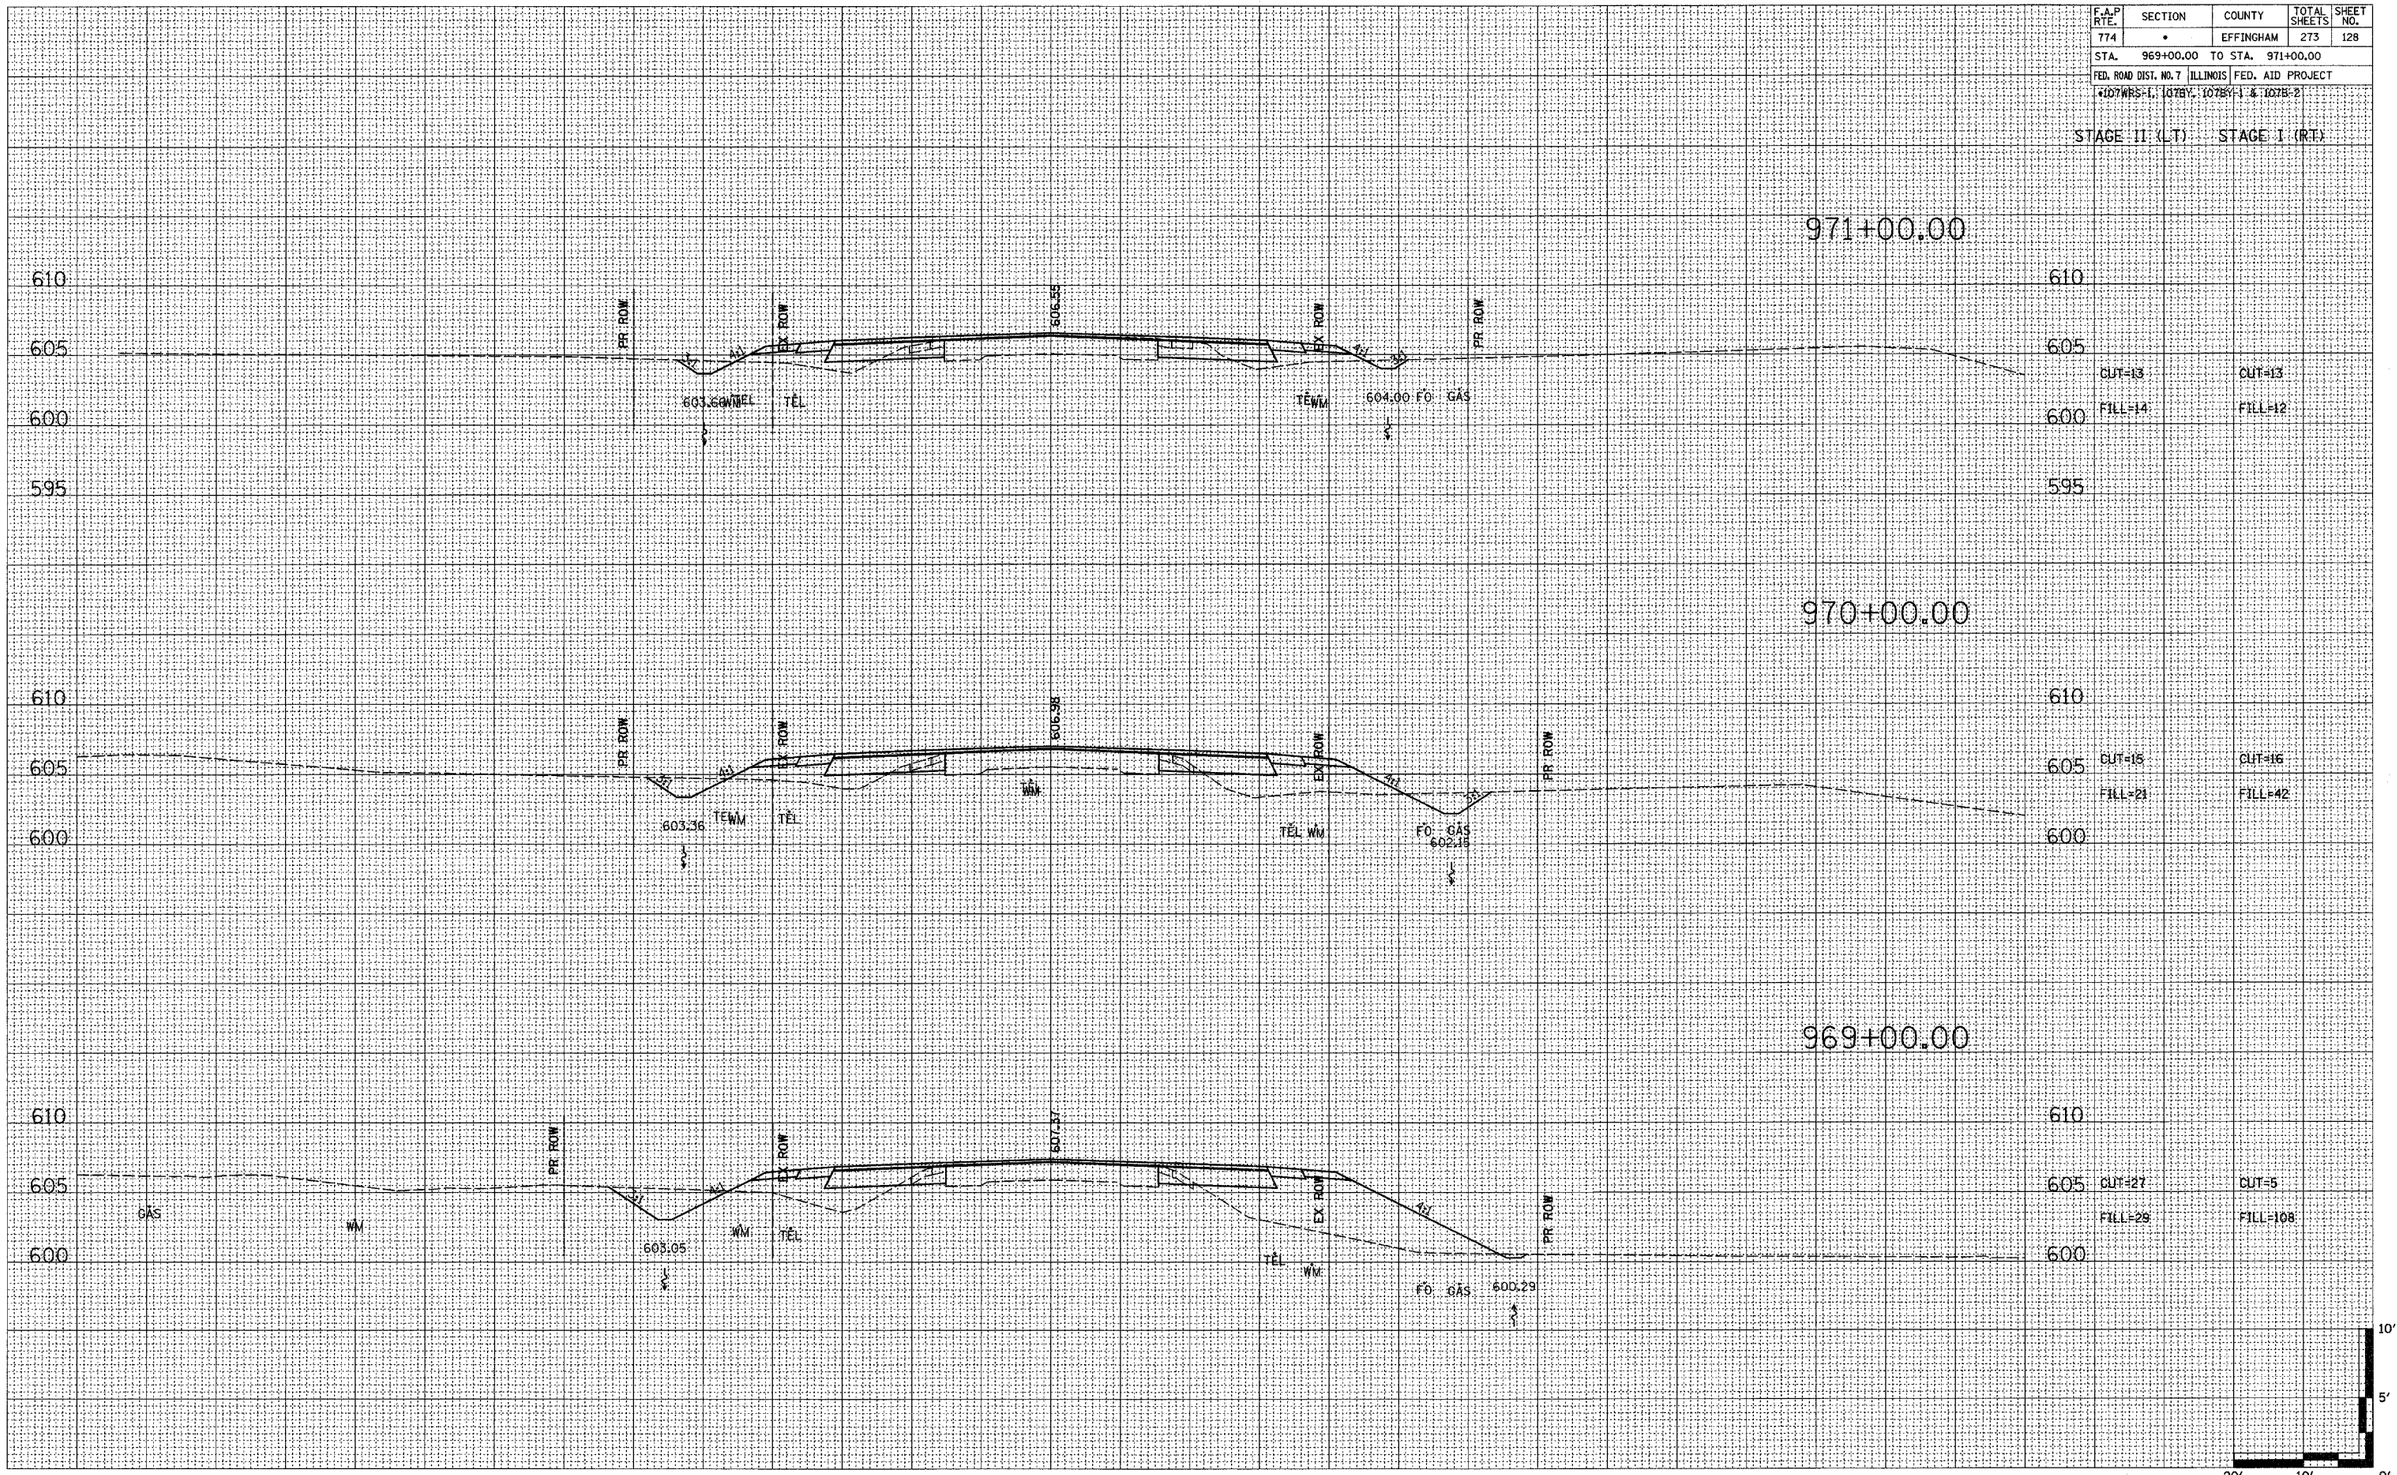

FINAL SURVEY	BY	DATE
SURVEYED		
PLOTTED		
TRAVERSE		
NOTE BOOK		
AREAS		
NO. AREAS CHECKED		

ORIGINAL SURVEY	BY	DATE
SURVEYED		
PLOTTED		
TRAVERSE		
NOTE BOOK		
AREAS		
NO. AREAS CHECKED		