F.A.P. RTE.	SECTION	COUNTY	TOTAL SHEETS	SHEET NO.
750	(112,113) Y, WRS	FAYETTE	159	87
STA.	TO STA.			
FED. ROAD DIST. NO. 7	ILLINOIS	FED. AID PROJECT		

CONTRACT NO. 94927

ORIGINAL SURVEY	SURVEYED	BY	DATE
	PLOTTED		
	TEMP-PE		
NOTE BOOK	AREAS		
NO.	AREAS CHECKED		

FINAL SURVEY	SURVEYED	BY	DATE
	PLOTTED		
NOTE BOOK	TEMP-PE		
NO.	AREAS		
	AREAS CHECKED		

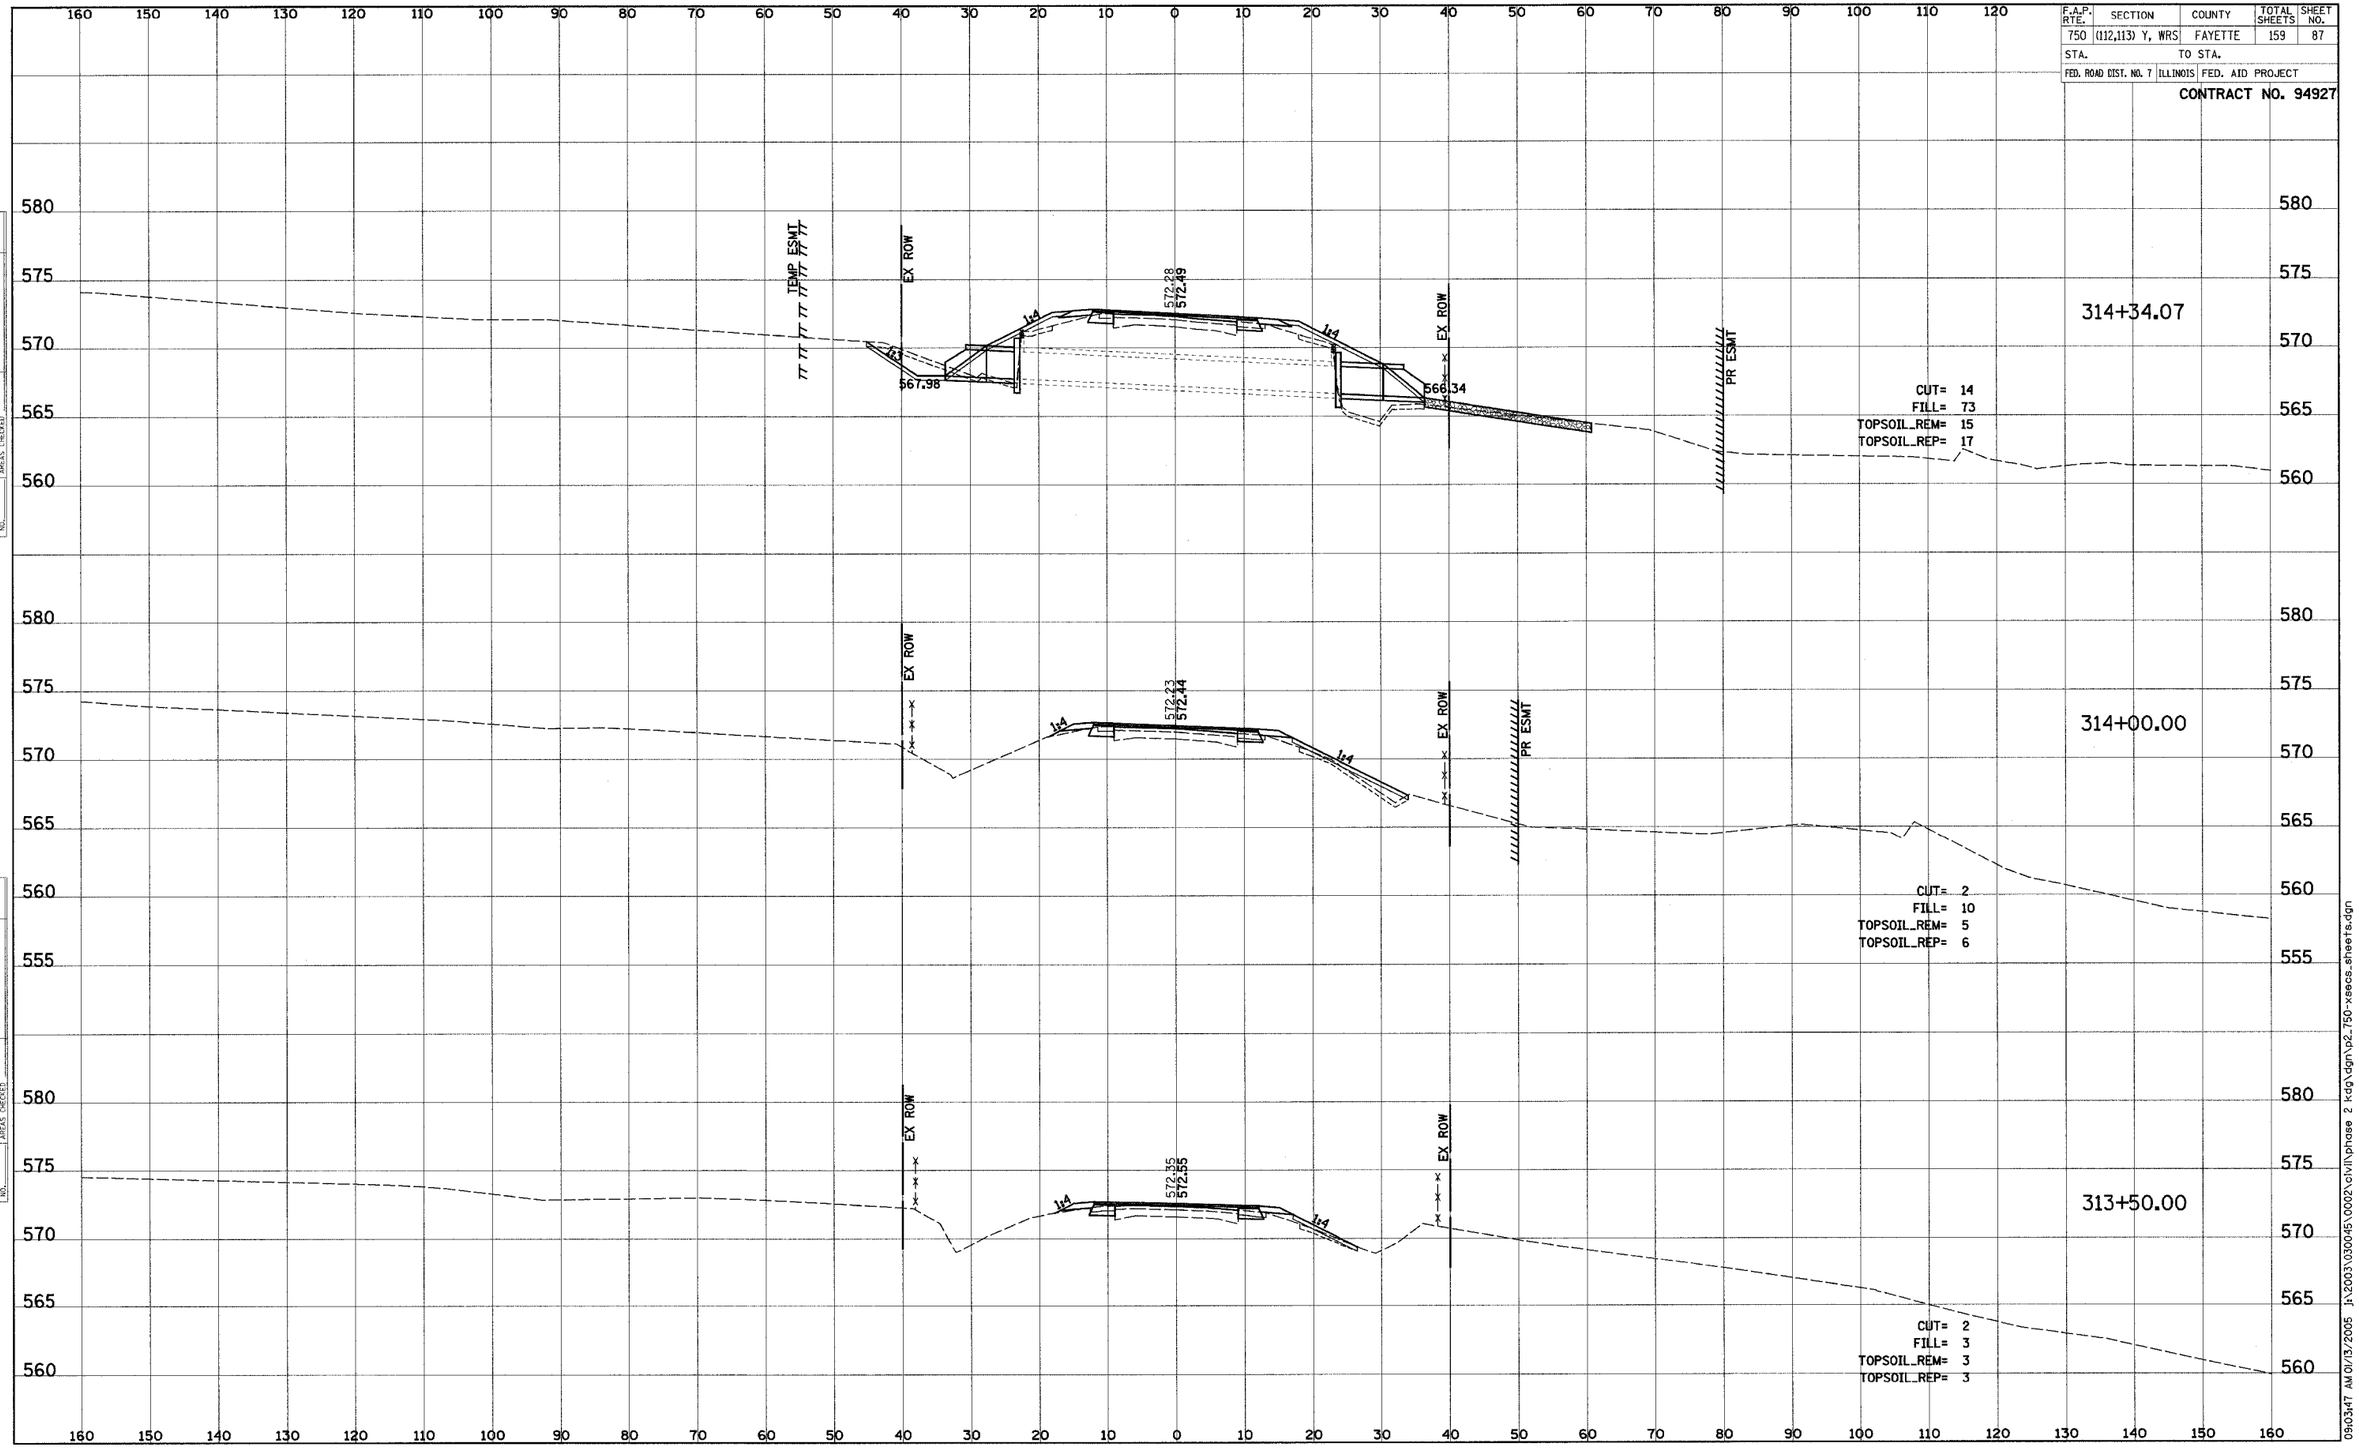

09:03:47 AM 01/13/2005 J:\2003\030045\0002\civil\phase 2 hdg\dgn\p2_750-xsecs_sheets.dgn