F.A.P. RTE.	SECTION	COUNTY	TOTAL SHEETS	SHEET NO.
750	(112,113) Y, WRS	FAYETTE	159	111
STA.	TO STA.			
FED. ROAD DIST. NO. 7	ILLINOIS	FED. AID PROJECT		

CONTRACT NO. 94927

ORIGINAL SURVEY	SURVEYED	BY	DATE
	PLOTTED		
	PLANIMETER AREAS		
NOTE BOOK	AREAS CHECKED		
NO.			

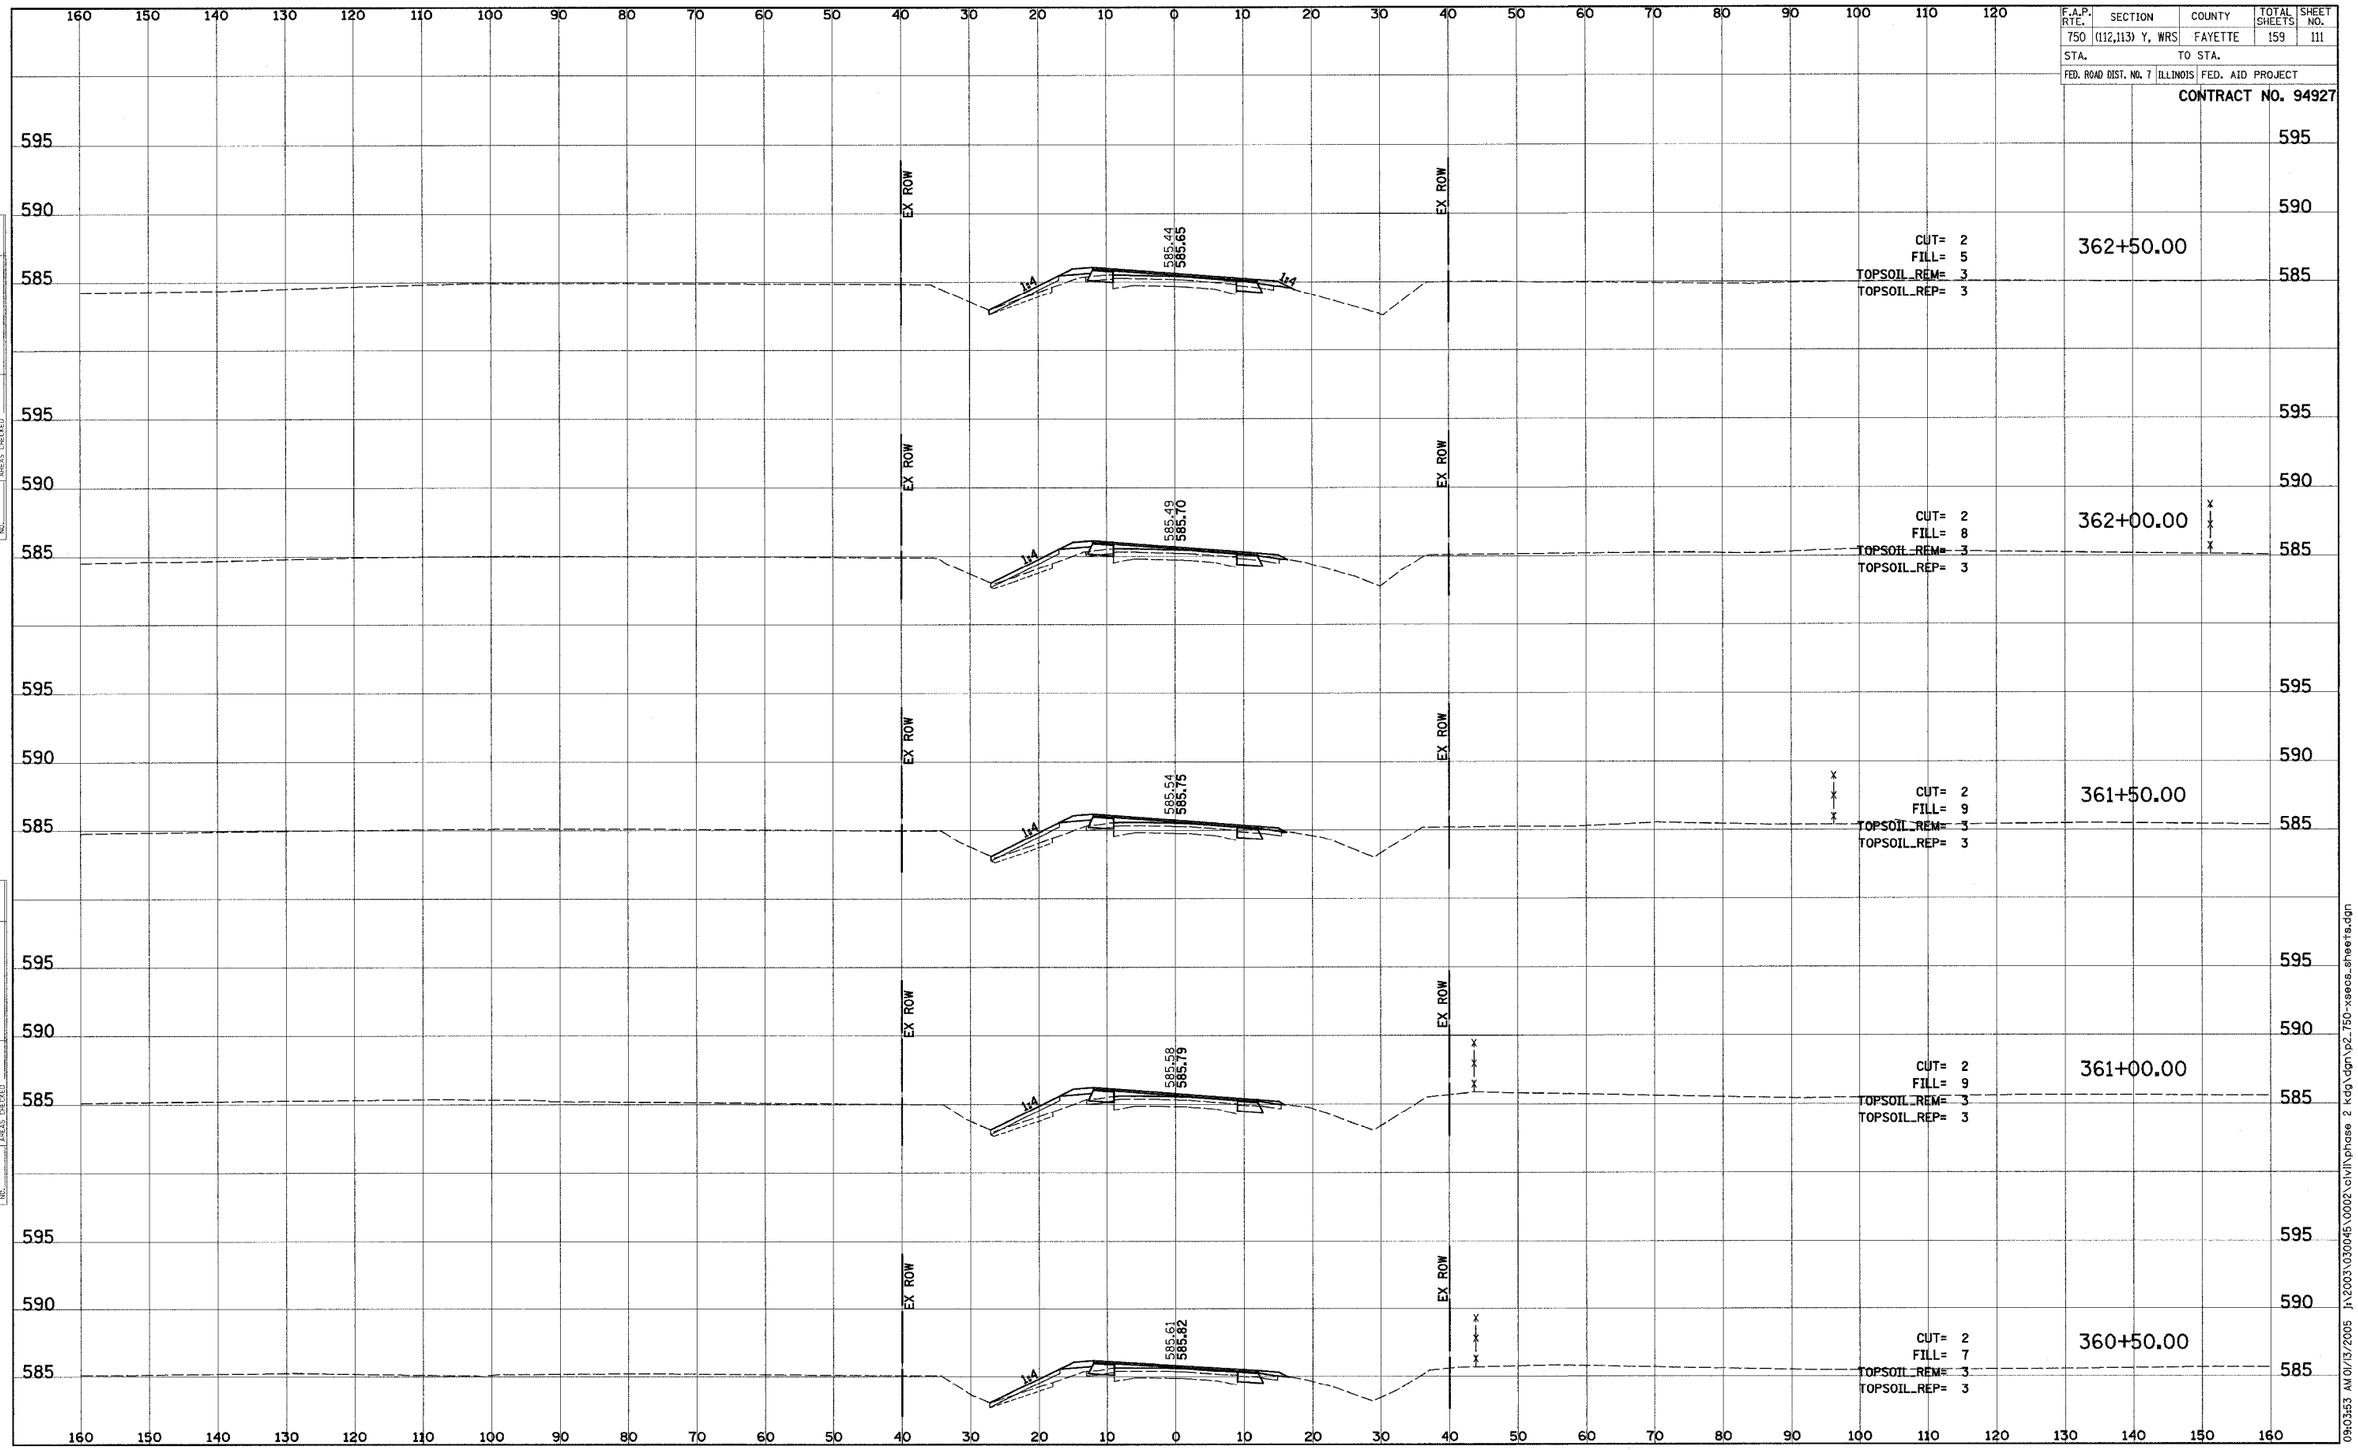

09:03:53 AM 01/13/2005 j:\2003\030045\0002\civil\phase 2 kdg\dgn\p2_750-xsecs_sheets.dgn