95417
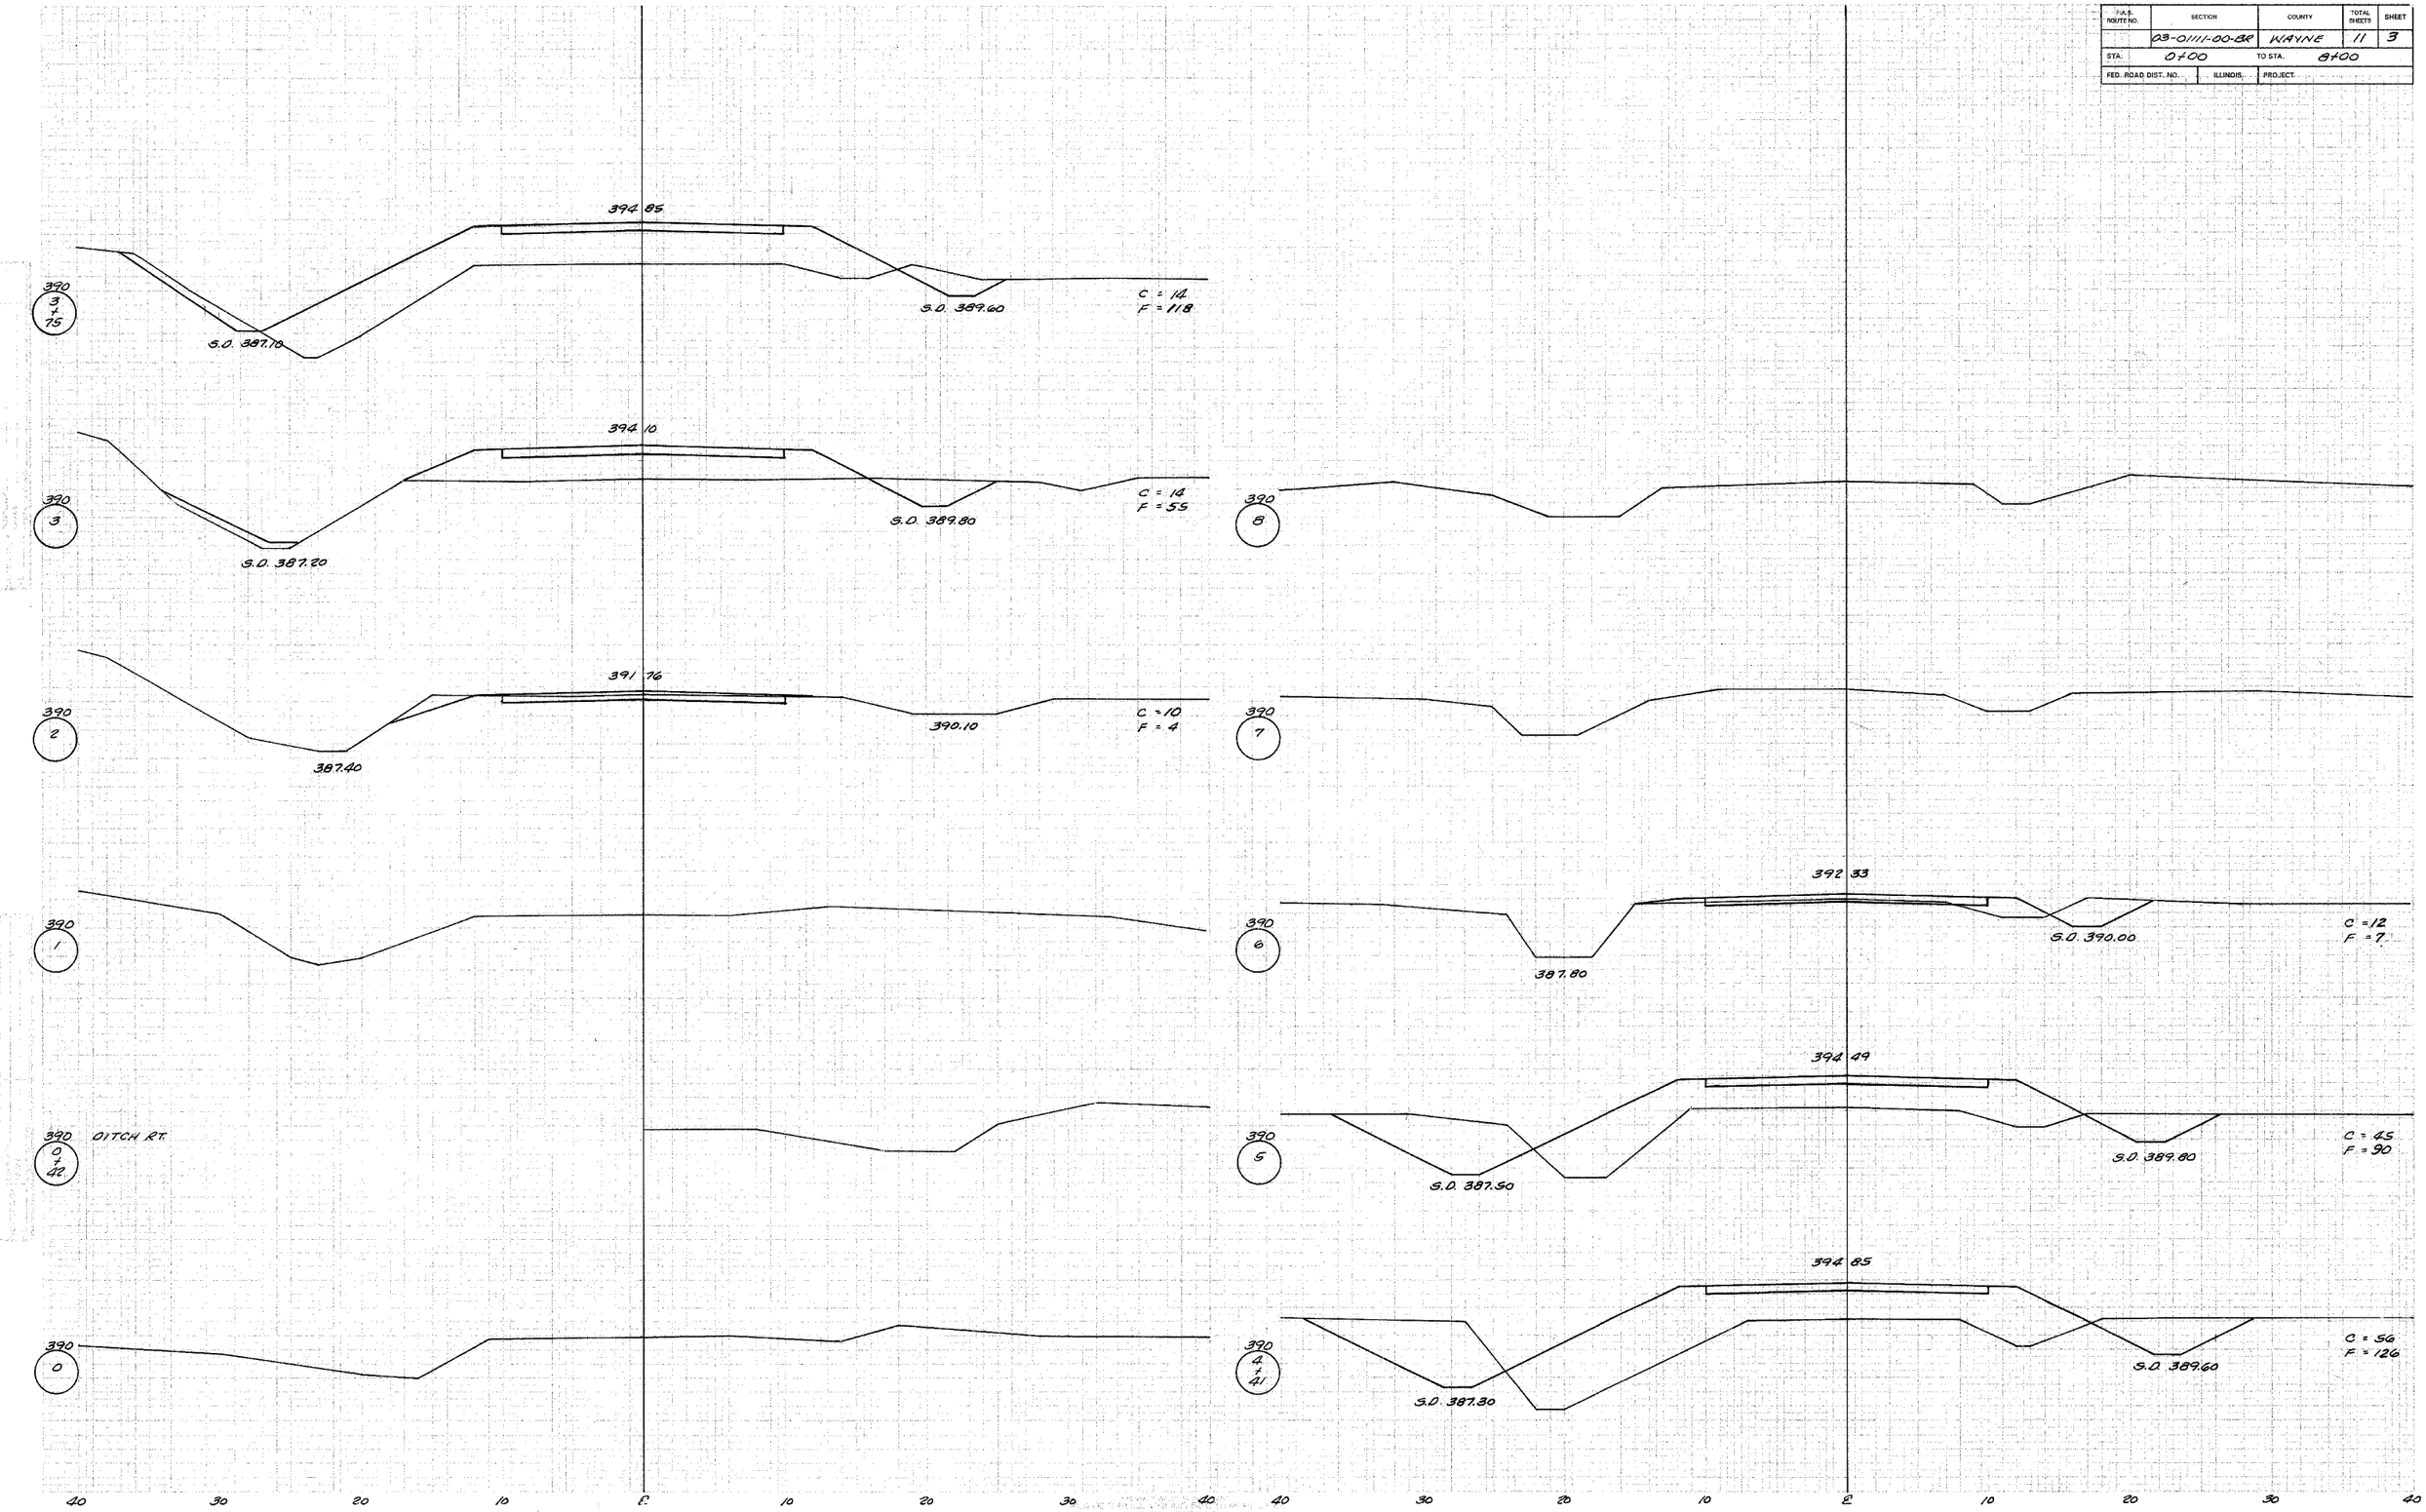
F.A.S. ROUTE NO.	SECTION	COUNTY	TOTAL SHEETS	SHEET
	03-01111-00-BR	WAYNE	11	3
STA. 0+00		TO STA. 8+00		
FED. ROAD DIST. NO.	ILLINOIS	PROJECT