F.A. RTE.	SECTION	COUNTY	TOTAL SHEETS	SHEET NO.
–	00-0193-00-SW	ST. CLAIR	14	7
STA. 20+00		TO STA. 30+00		
FED. ROAD DIST. NO.		ILLINOIS	FED. AID PROJECT	
NORTH CHARLES / SCHEEL STREETSCAPE				

CONTRACT NO. 97230

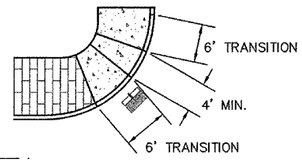

BEGIN DEPRESSED CURB
6" FROM EDGE OF INLET

SOUTHWEST CORNER OF CHARLES & "D" STREETS

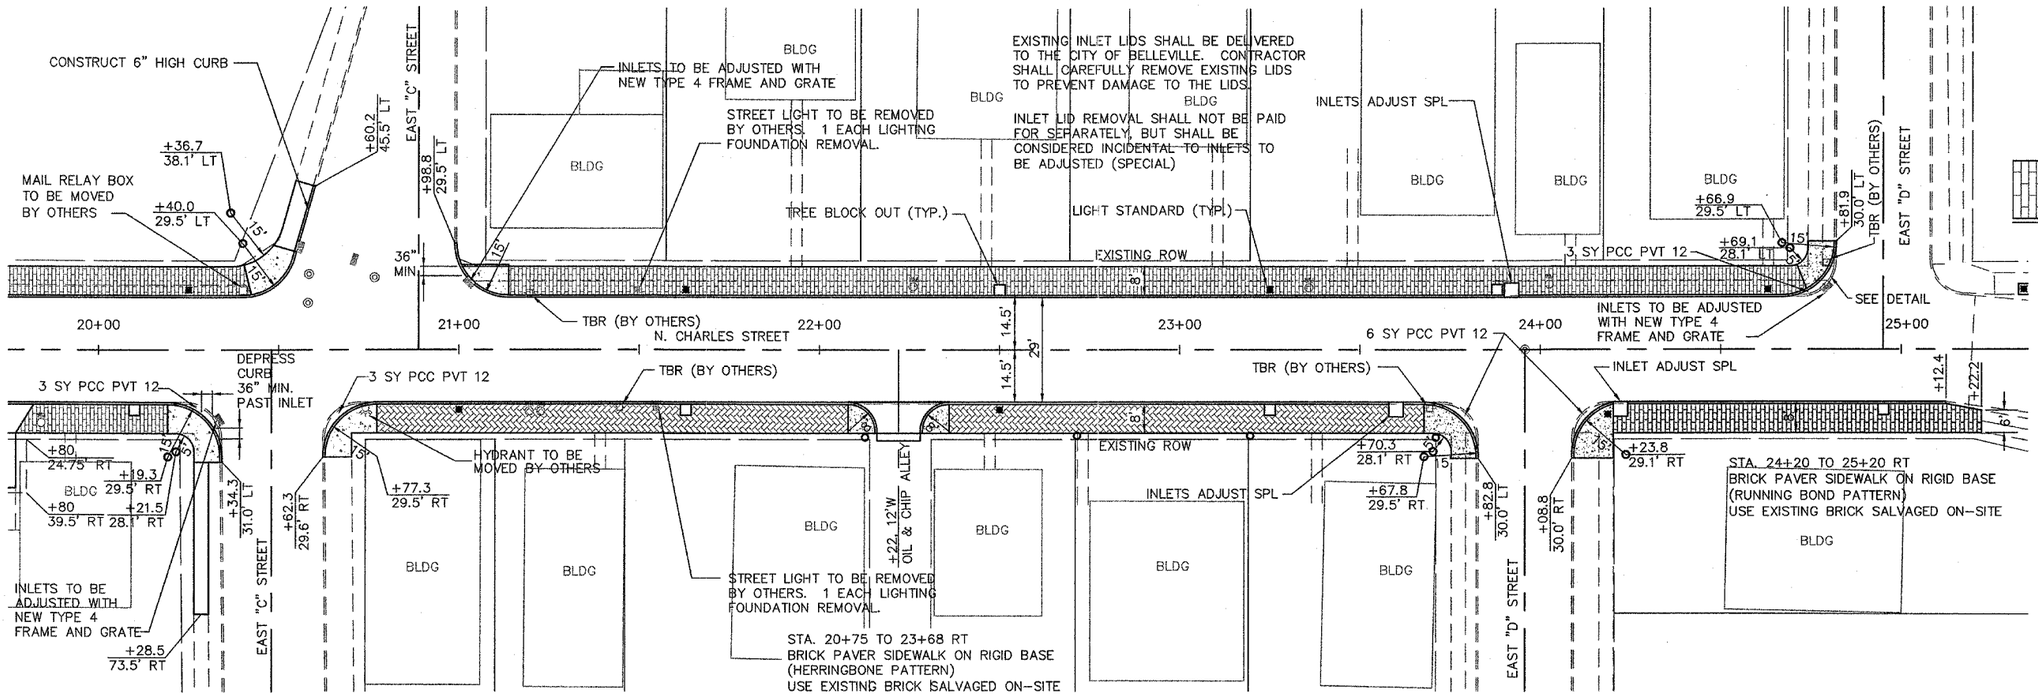

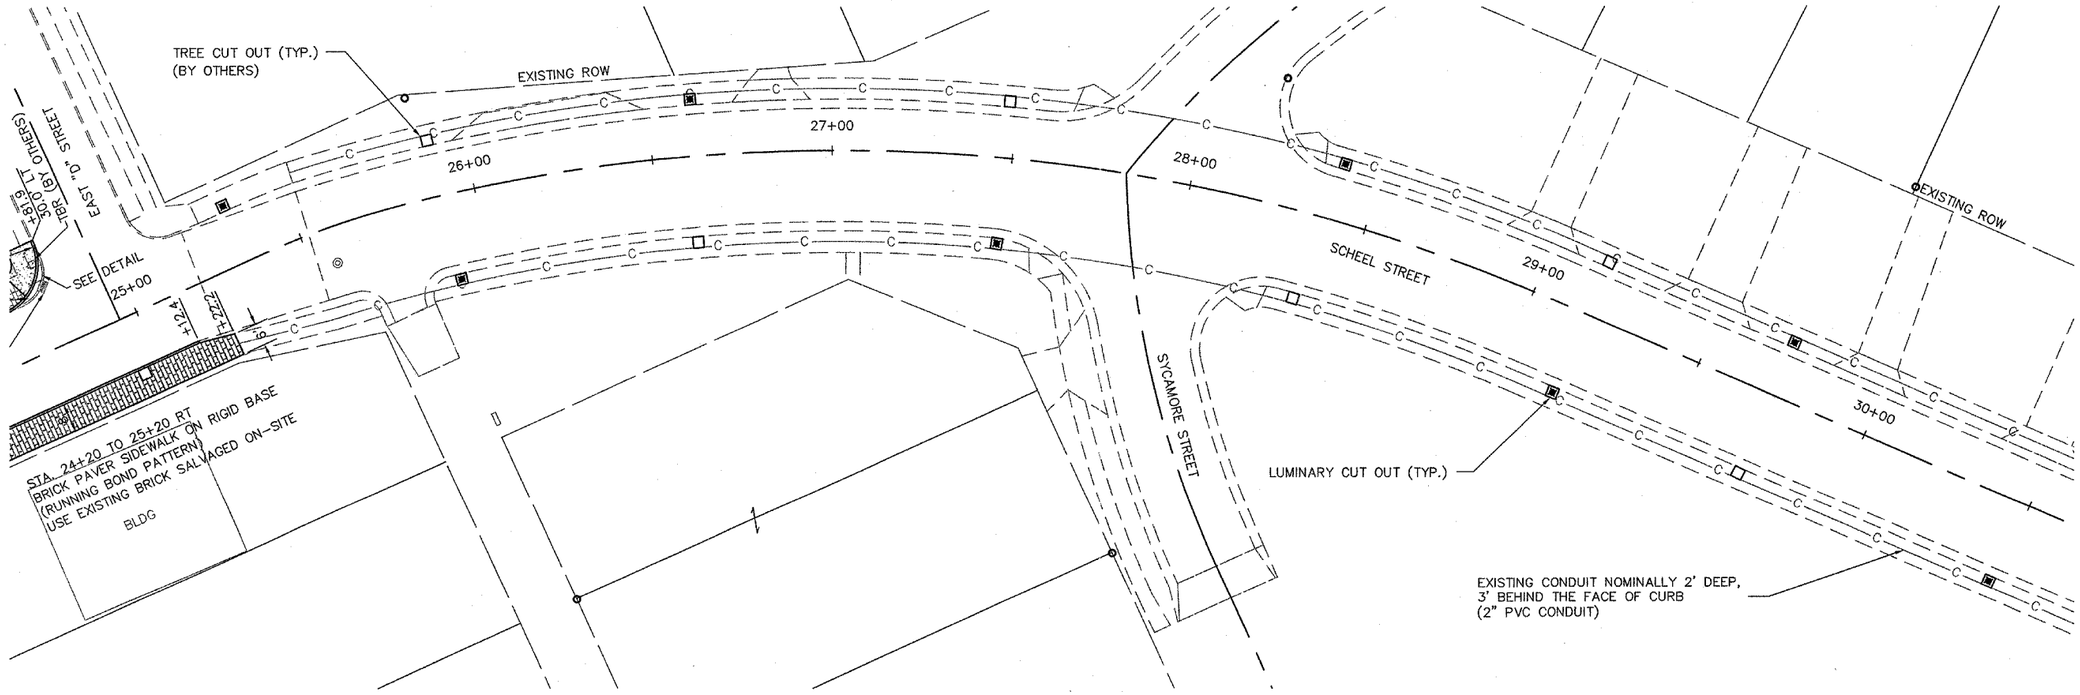

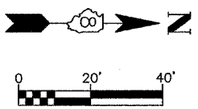

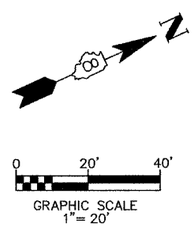

ORIGINAL SURVEY	BY	DATE
SURVEYED		
SURVEY BOOK		
NOTE BOOK		
TEMPLATE AREAS		
AREAS CHECKED		
NO.		