ROUTE NO	SECTION	COUNTY	TOTAL SHEETS	SHEET NO.
FAS 856 C.H. 1	02-00041 -01-RS	MONROE	27	11

FEDERAL AID PROJECT
CONTRACT NO. 97248

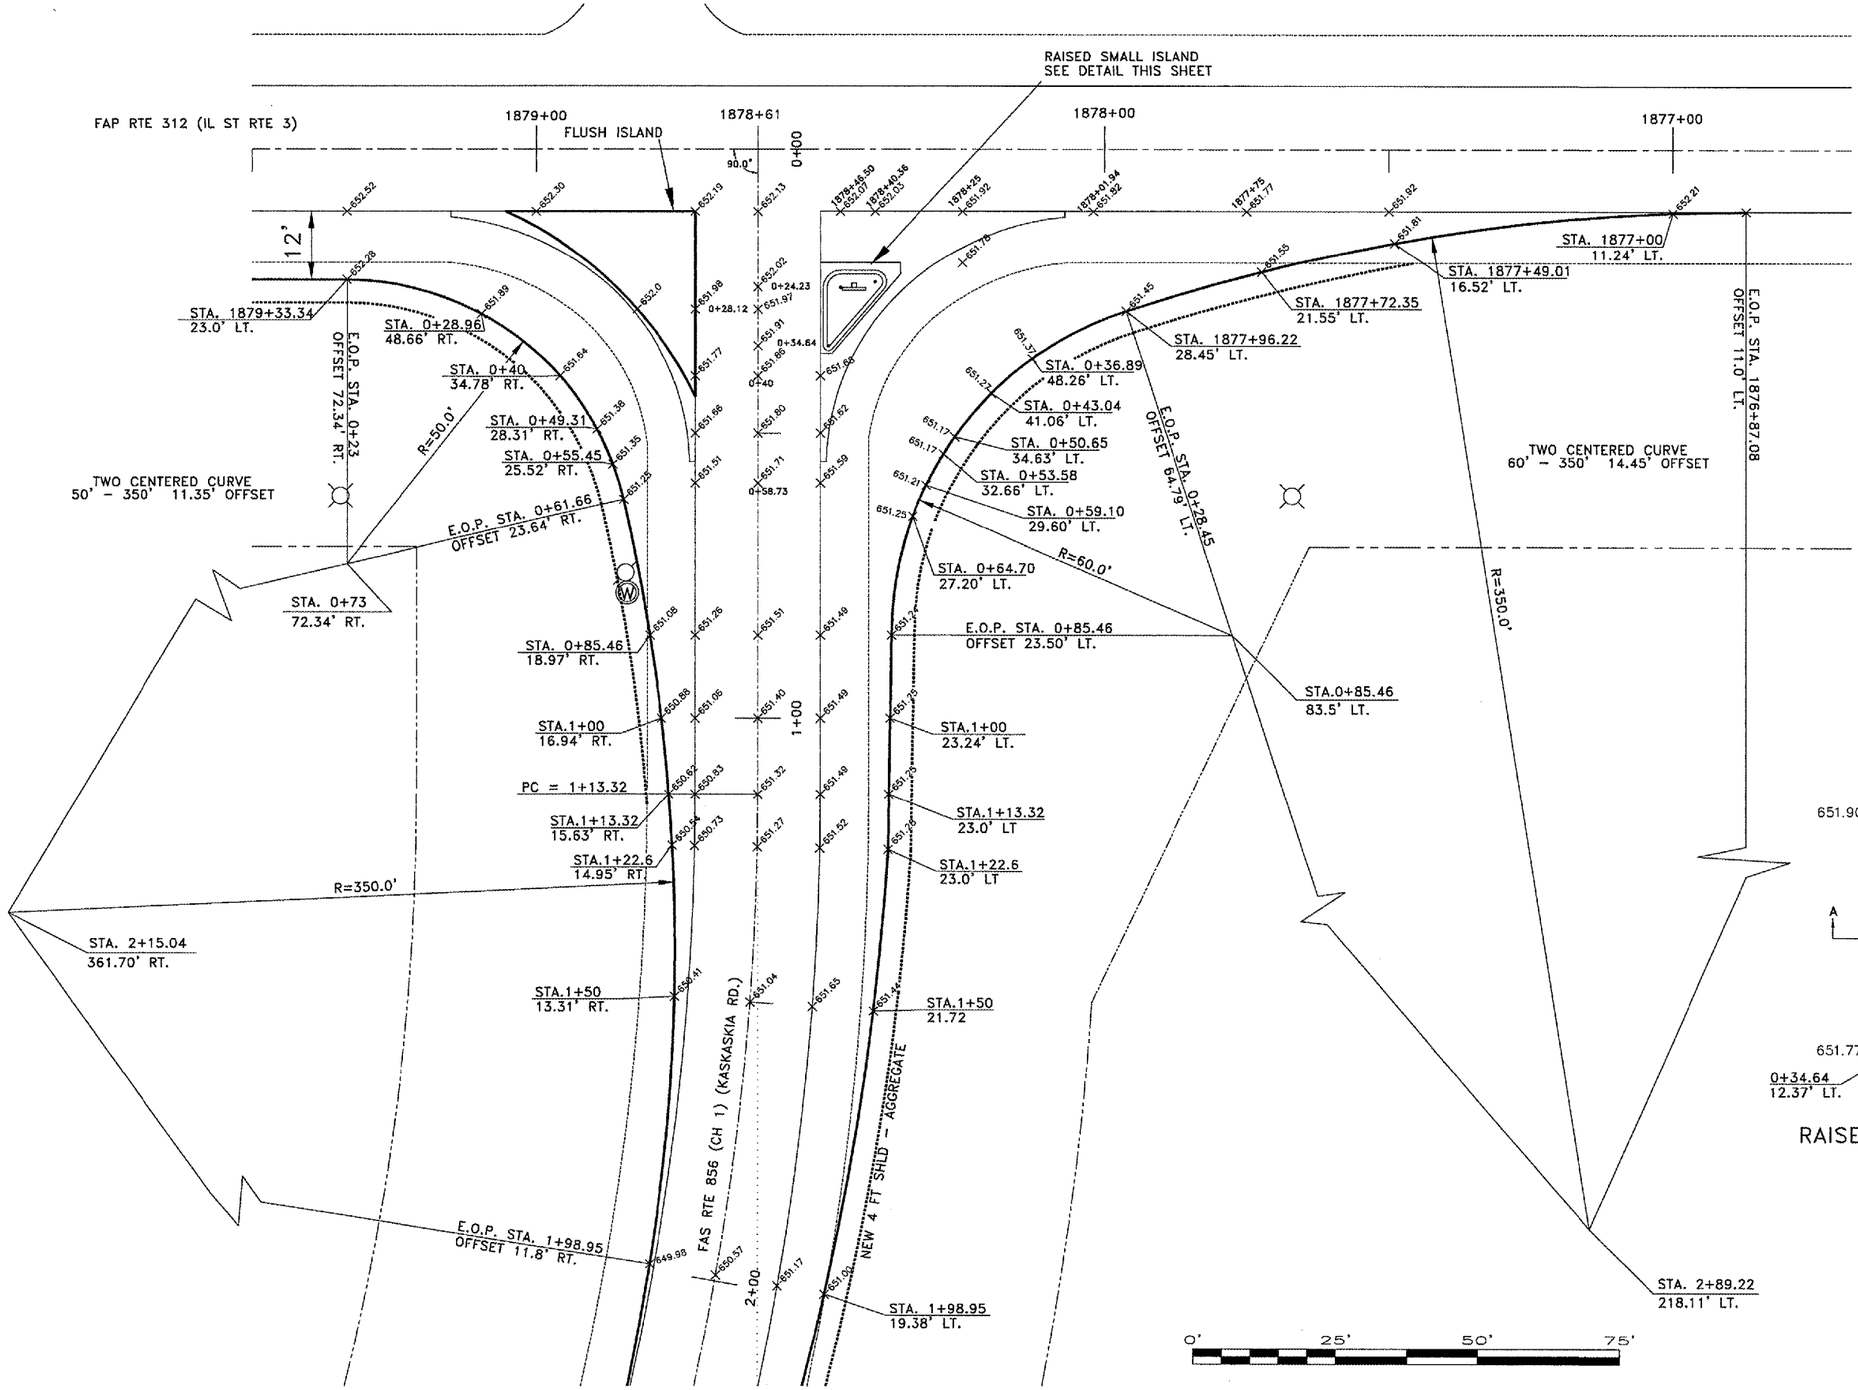

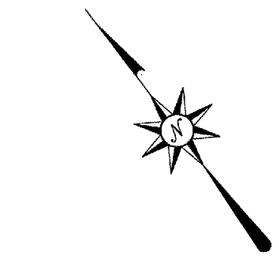

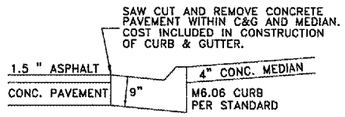

CURB & GUTTER DETAIL
SECTION A-A

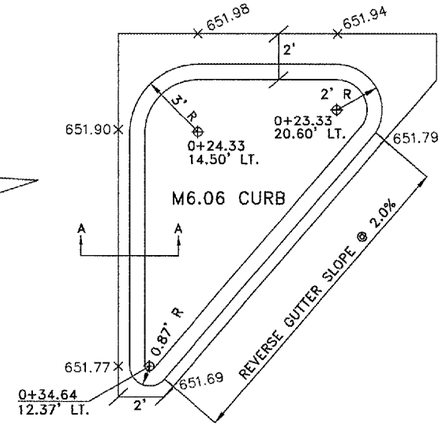

RAISED SMALL ISLAND

PLAN
KASKASKIA ROAD
IL ST. RTE. 3 INTERSECTION

SECTION 02-00041-01-RS

MONROE COUNTY, IL

DRAWING FILE: S:\KASKASKIA\INTPLAN.DWG