ROUTE NO.	SECTION	COUNTY	SHEETS	NO.
FAS 856 C.H. 1	02-00041 -01-RS	MONROE	27	26

FEDERAL AID PROJECT
CONTRACT NO. 97248

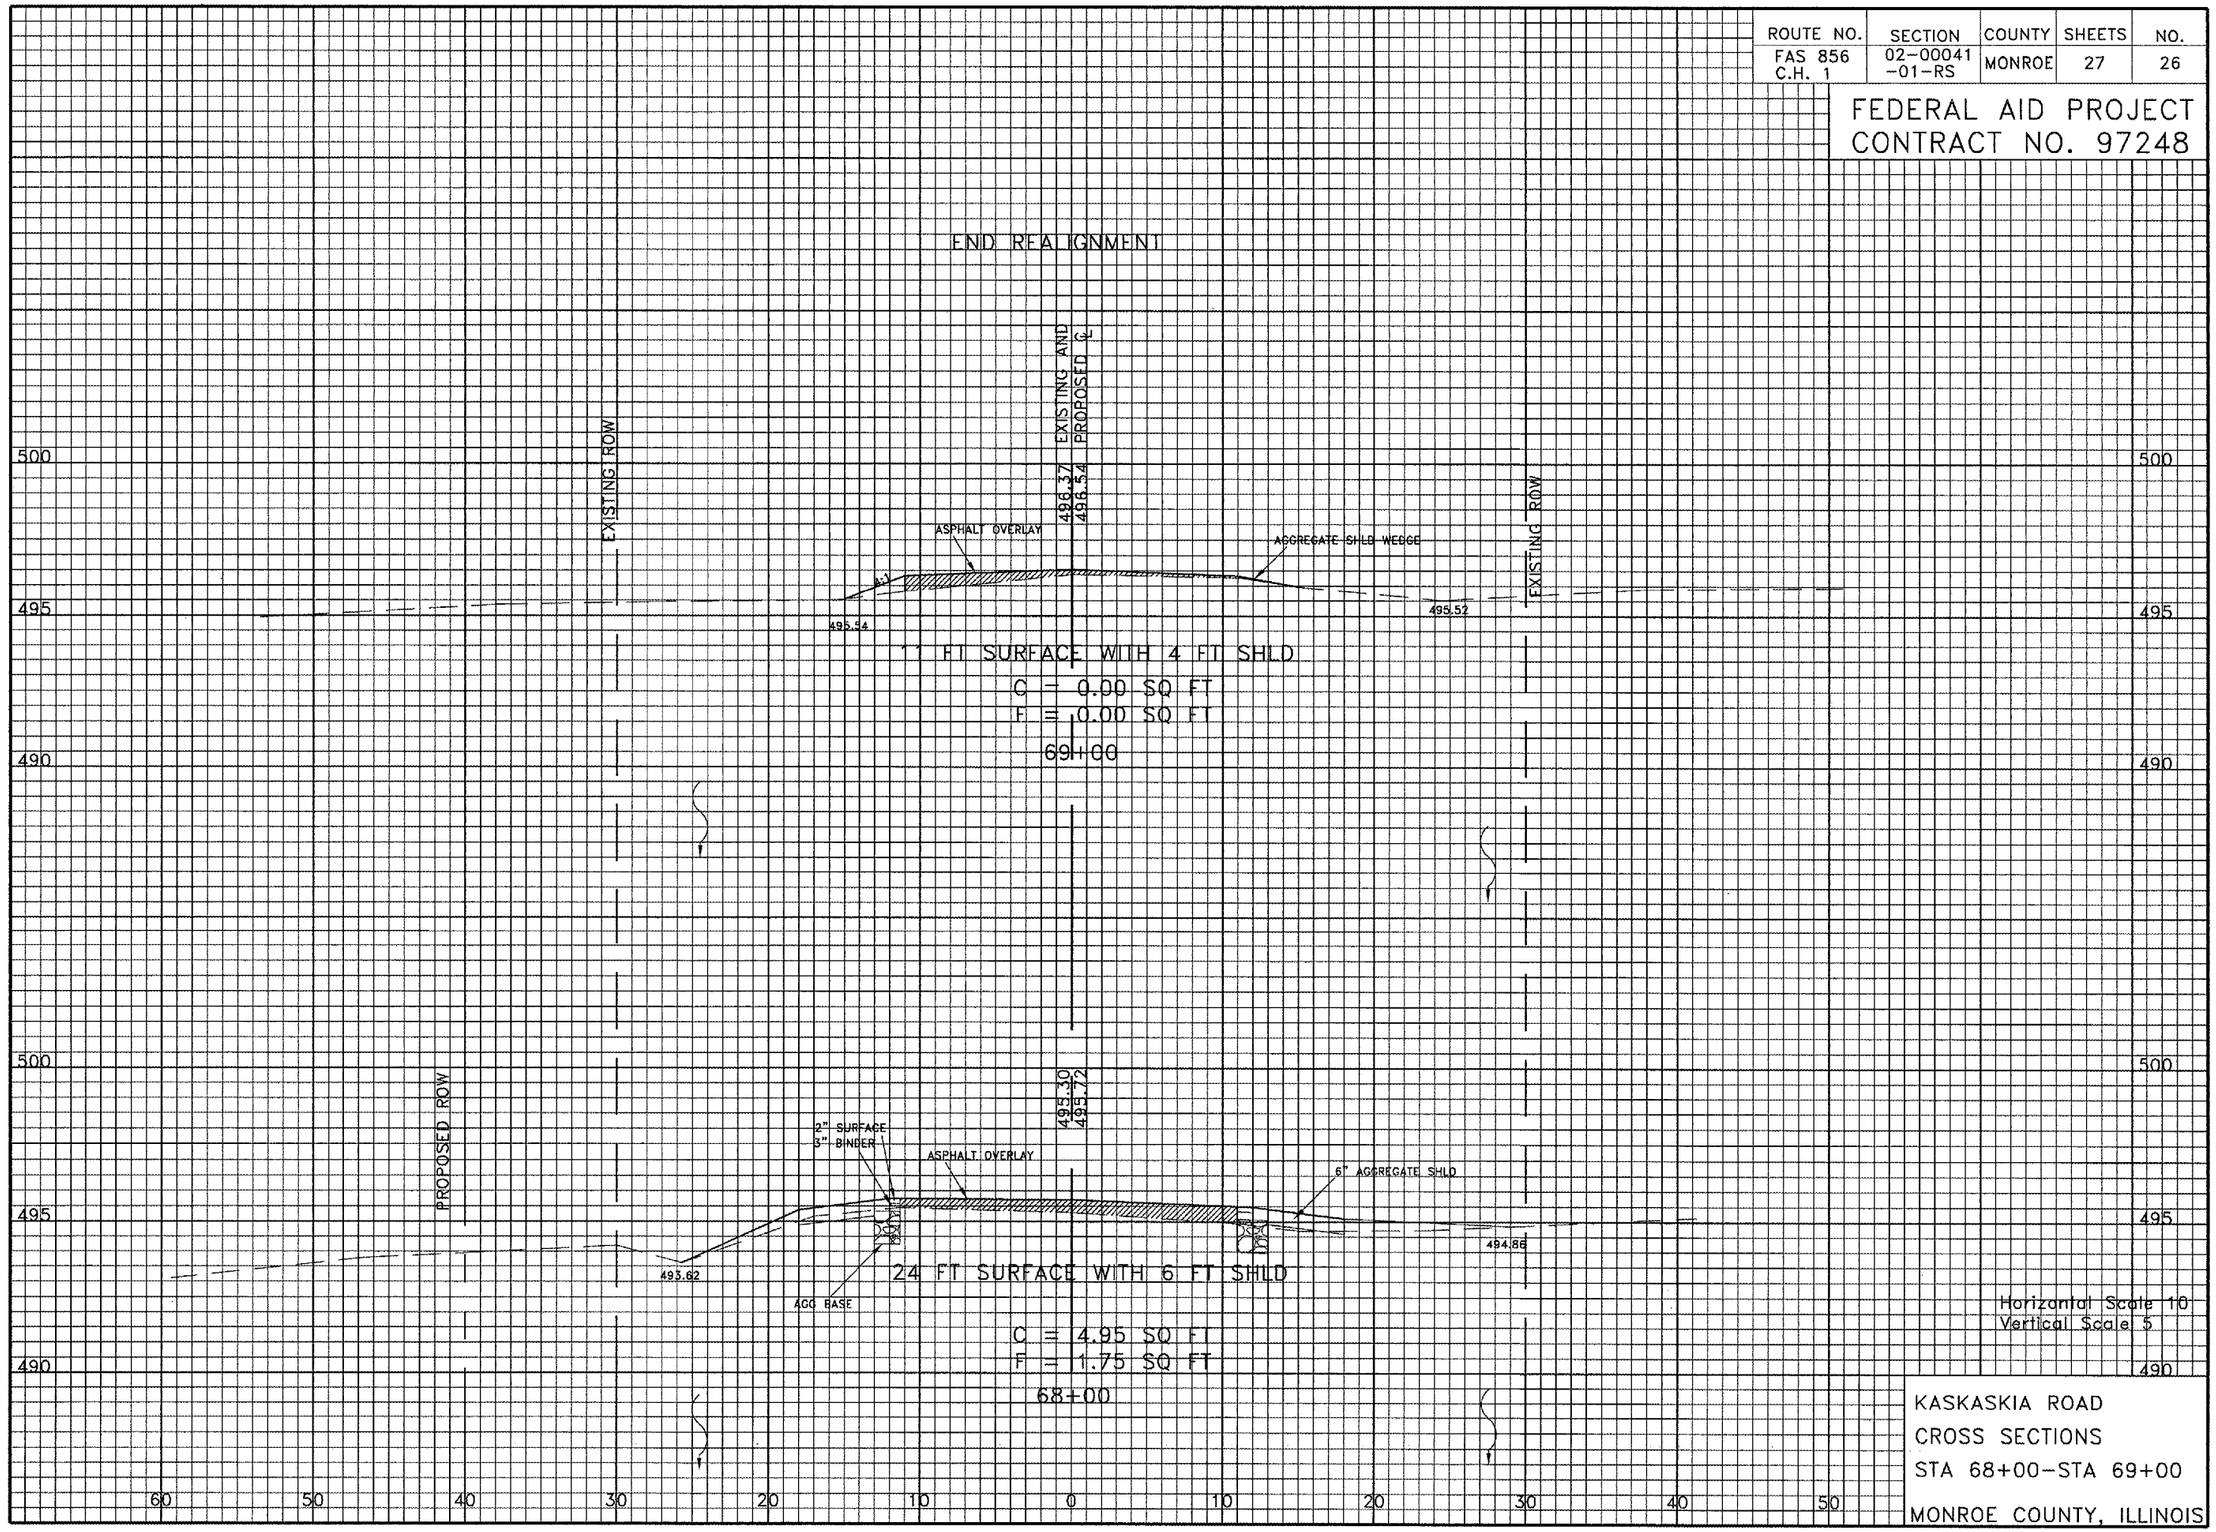

Horizontal Scale 10
Vertical Scale 5

KASKASKIA ROAD
CROSS SECTIONS
STA 68+00-STA 69+00

MONROE COUNTY, ILLINOIS