ROUTE	SECTION	COUNTY	TOTAL SHEETS	SHEET NO.
FAS 738	01-00072-00-BR	GREENE	28	25
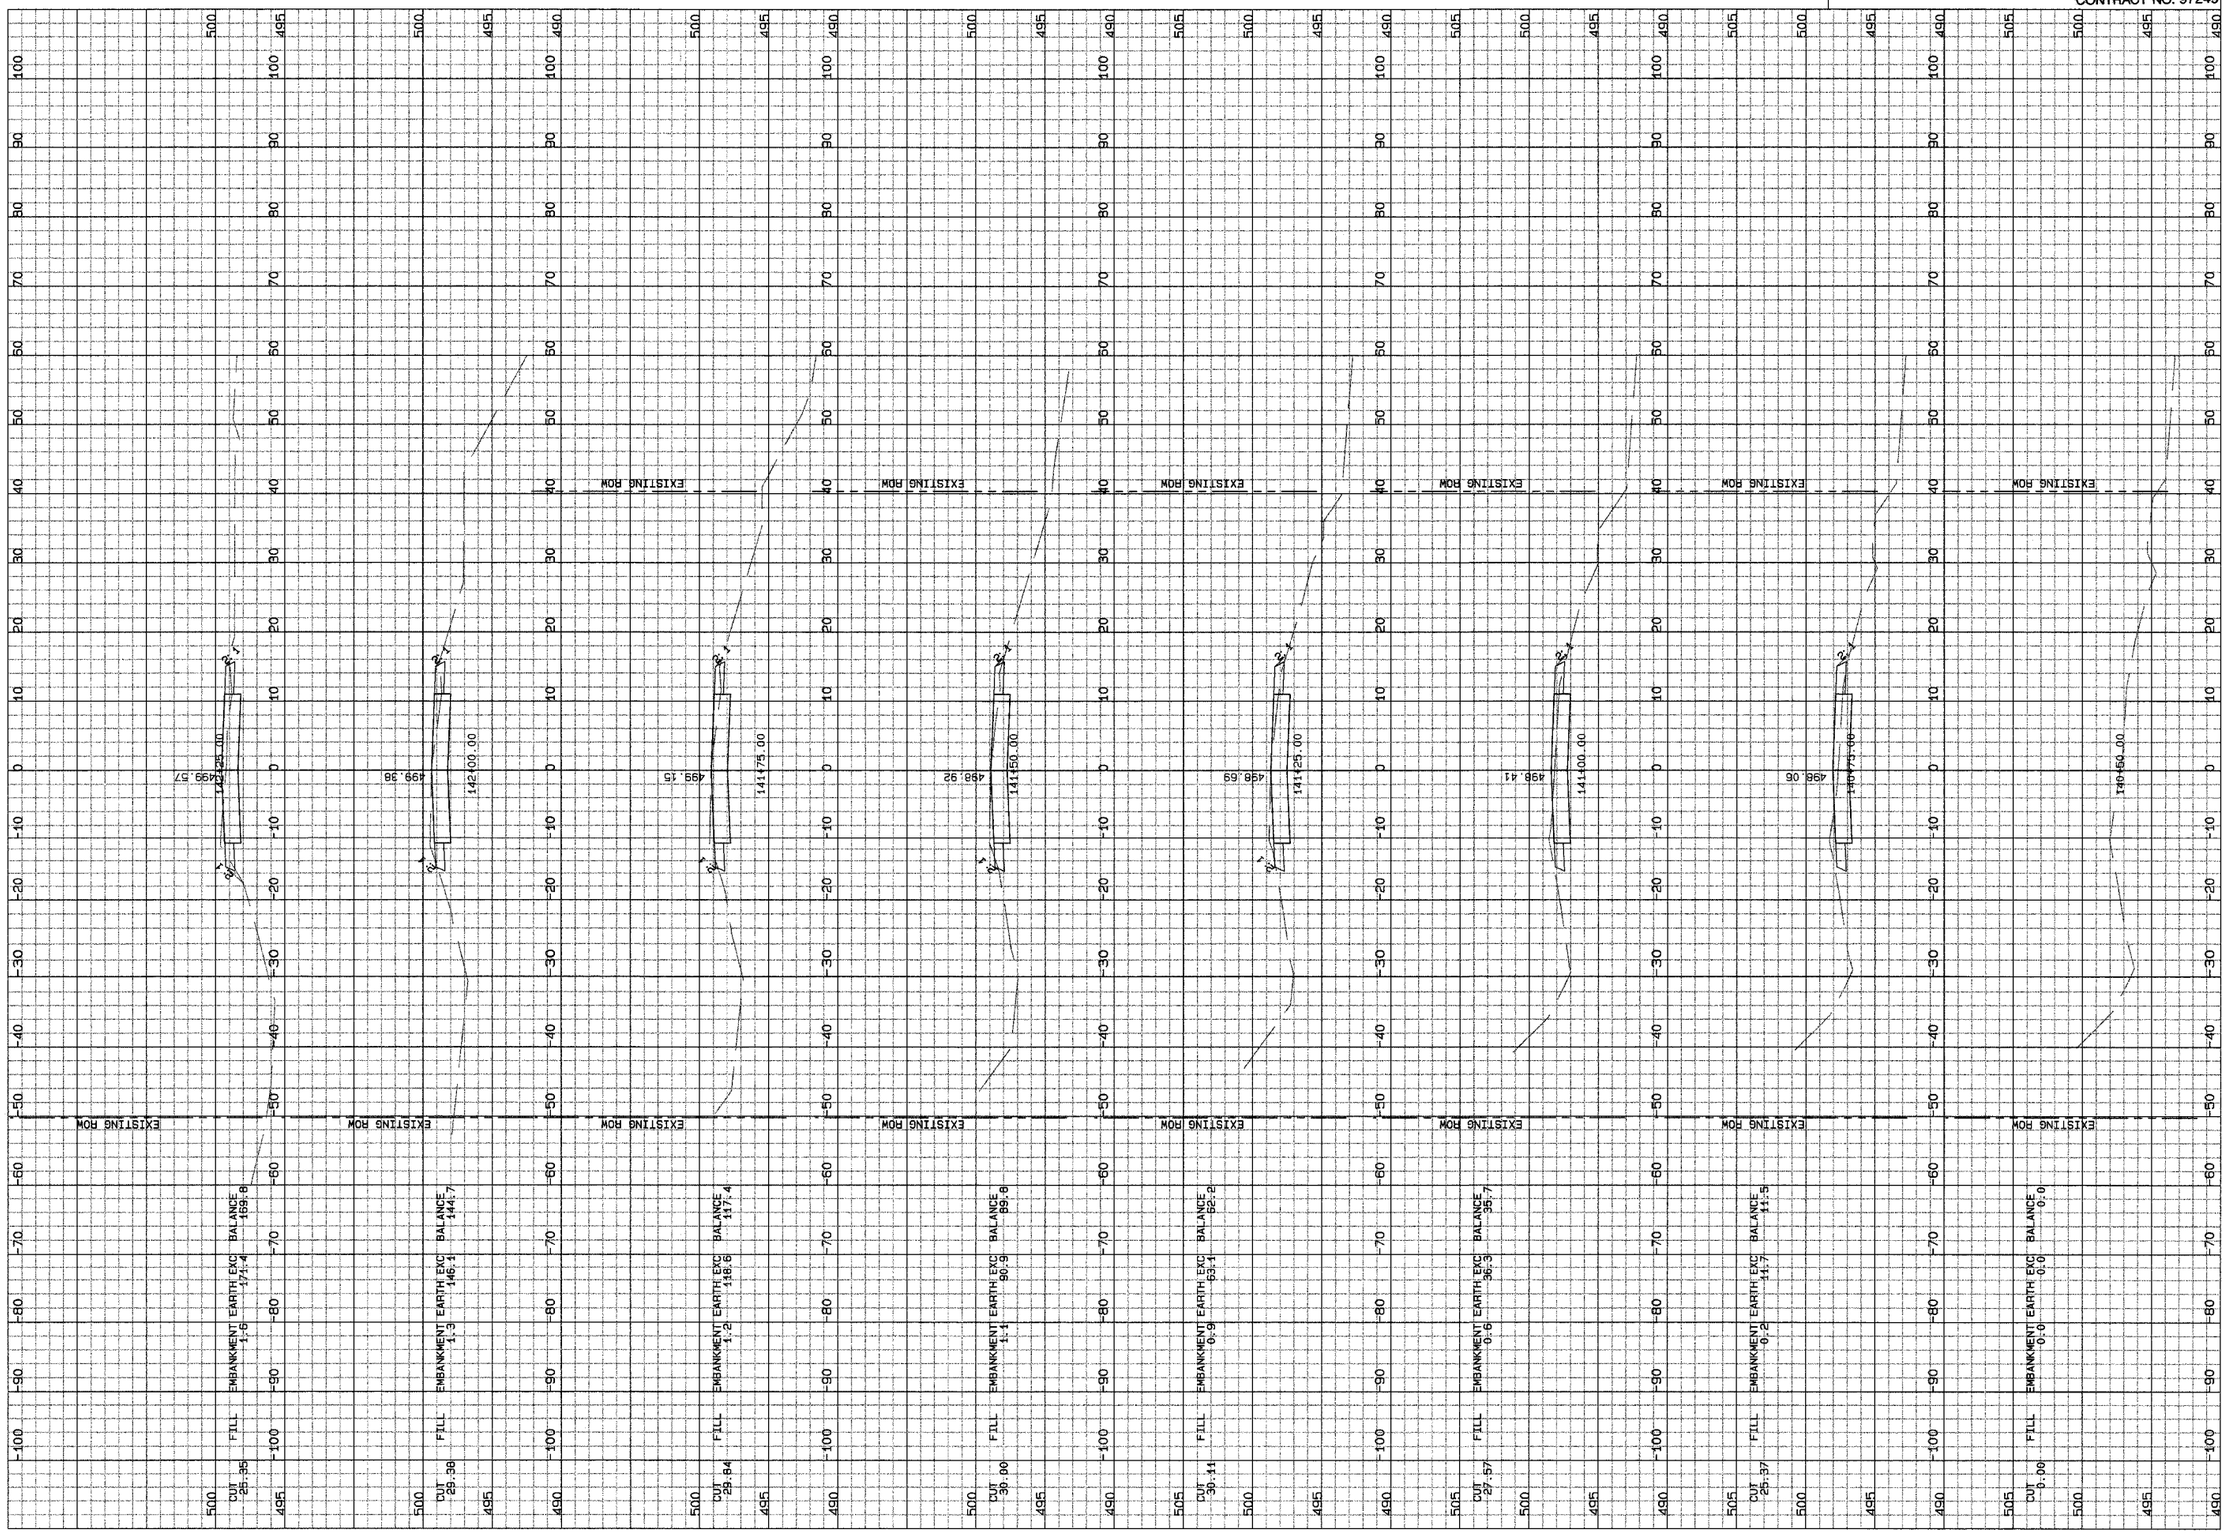
CONTRACT NO. 97249